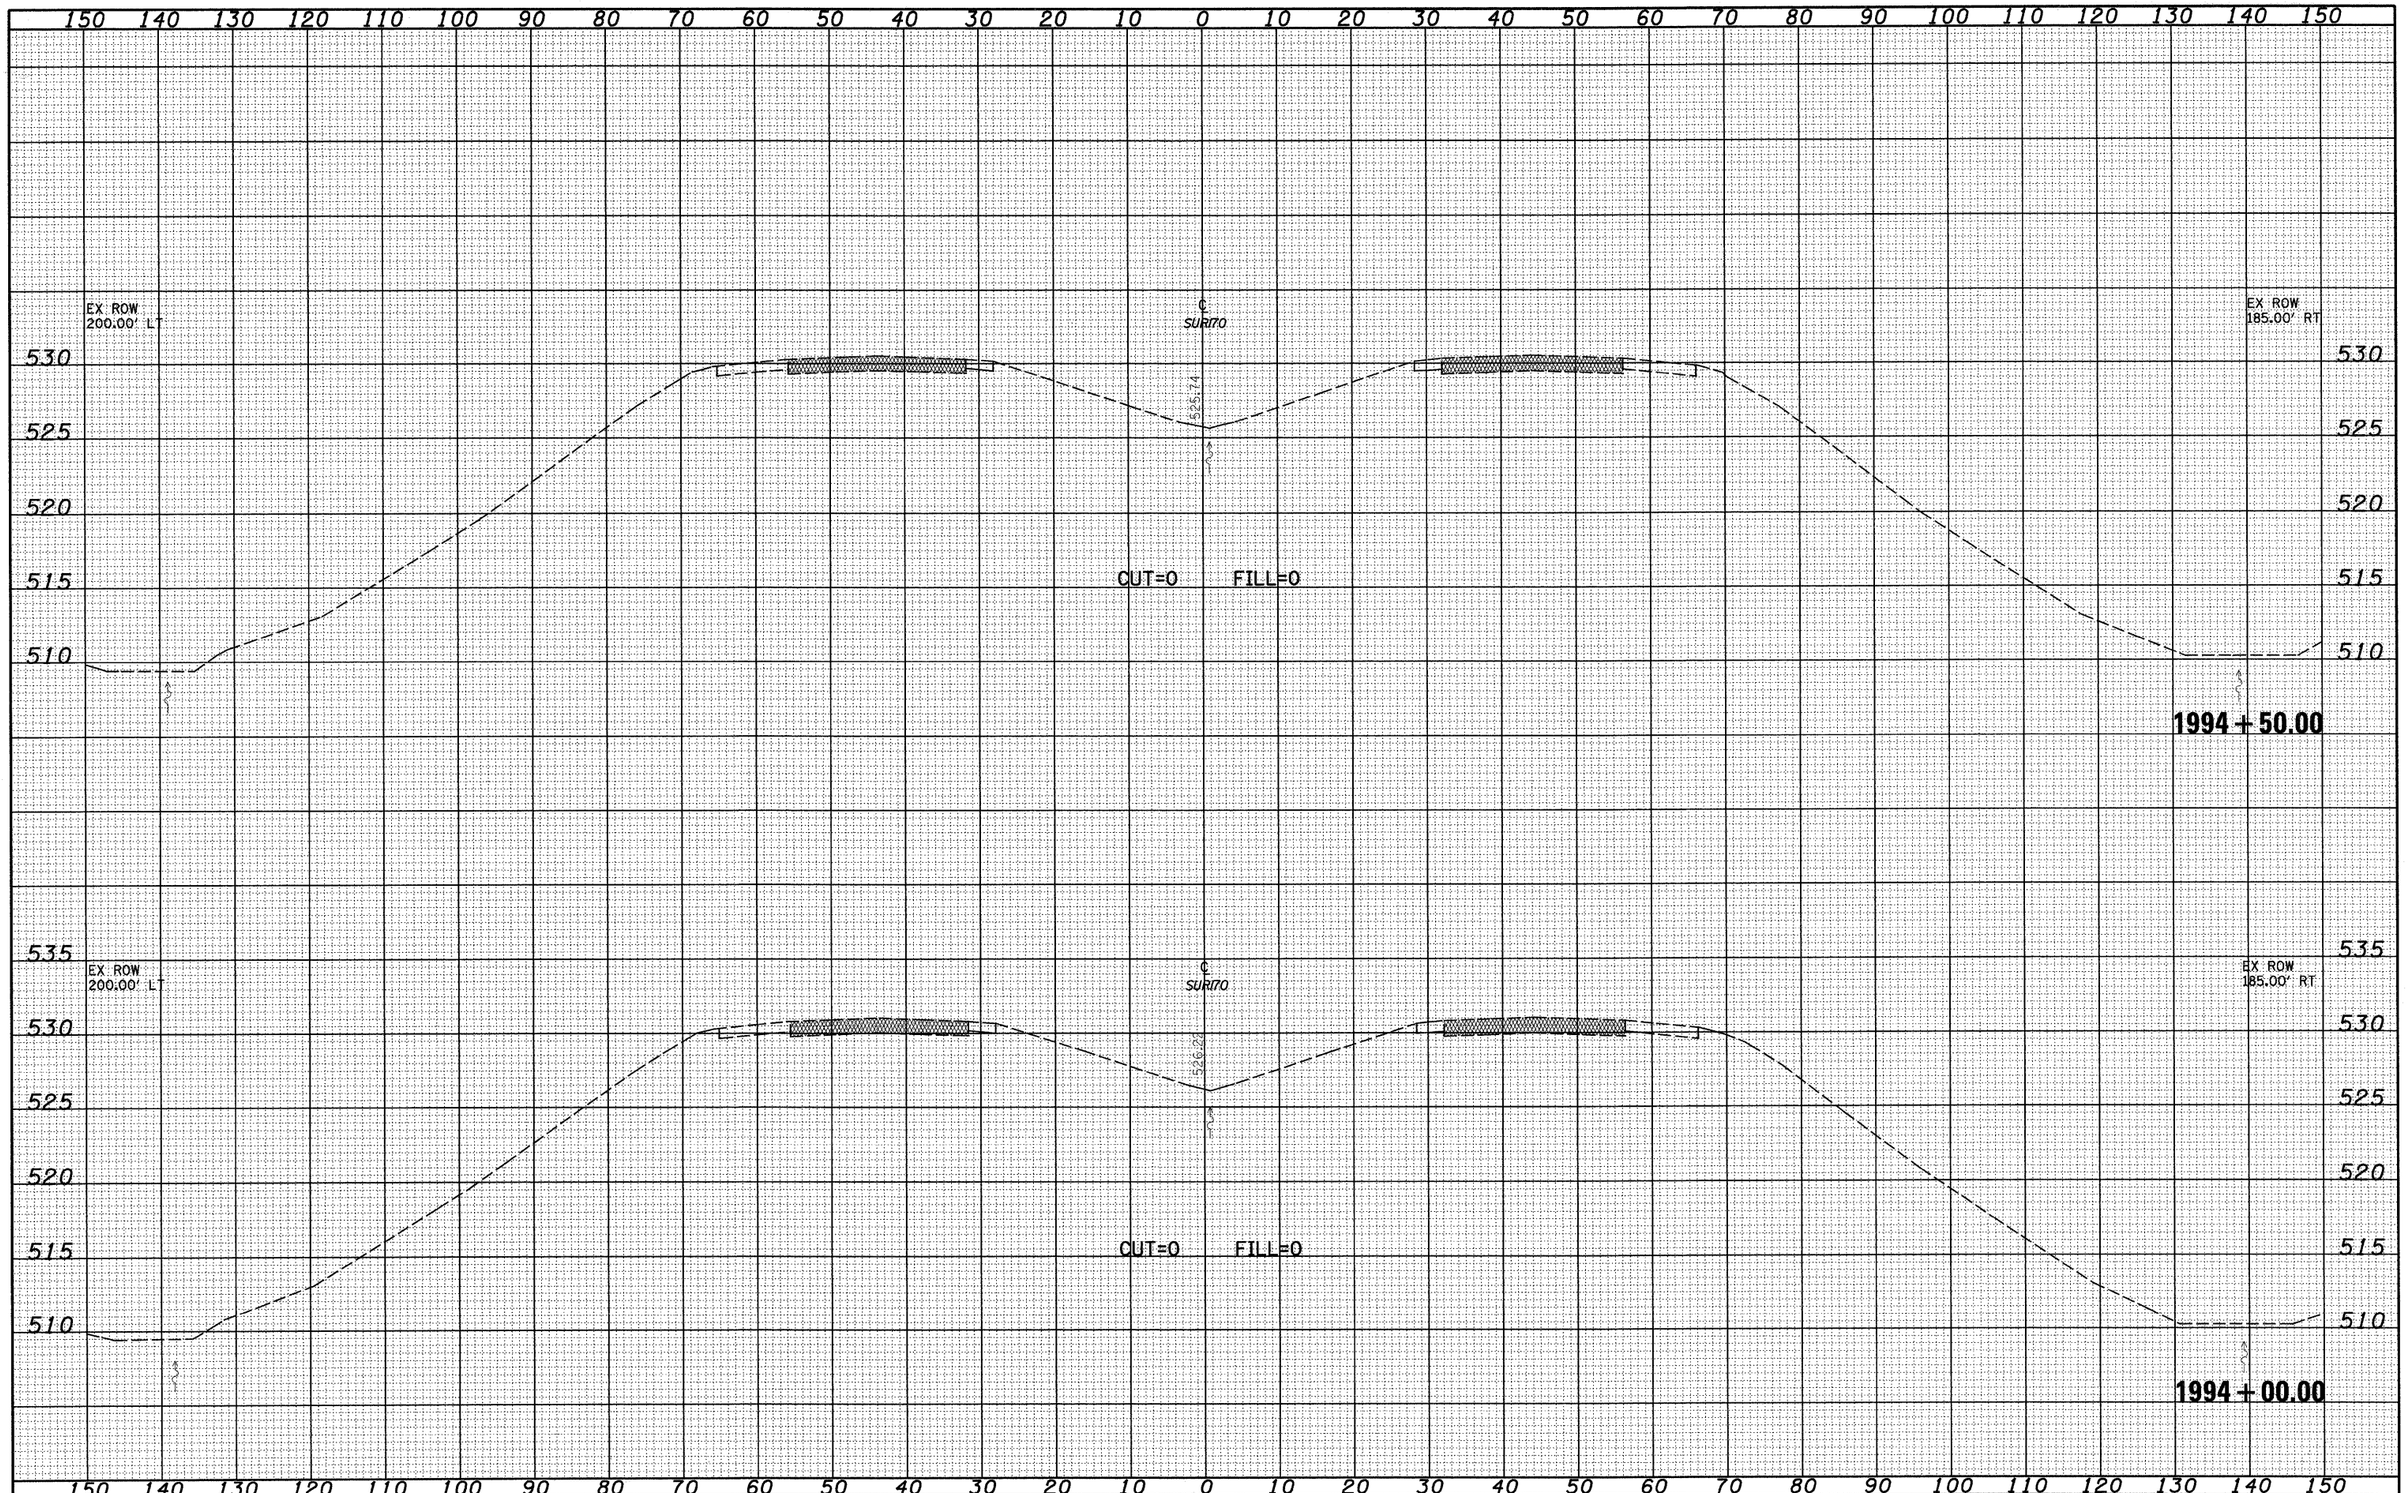


FINAL SURVEY

| NOTE BOOK | SURVEYED | BY | DATE |
|---|---|---|---|
| NO. | PLOTTED | | |
| | TEMPLATE | | |
| | AREAS | | |
| | AREAS CHECKED | | |

ORIGINAL SURVEY

| NOTE BOOK | SURVEYED | BY | DATE |
|---|---|---|---|
| NO. | PLOTTED | | |
| | TEMPLATE | | |
| | AREAS | | |
| | AREAS CHECKED | | |

| | | | |
|---|---|---|---|
| FILE NAME = S:\Projects\408-0010-0HY Little Wabash\dgn\CADD Sheets\D79499sht-xssht.dgn | USER NAME = linde | DESIGNED - ESW | REVISED - |
| | | DRAWN - LEC | REVISED - |
| | PLOT SCALE = 20.0000 ' / IN. | CHECKED - BRM | REVISED - |
| | PLOT DATE = 2/9/2010 | DATE - 9-17-09 | REVISED - |

**STATE OF ILLINOIS**
**DEPARTMENT OF TRANSPORTATION**

**CROSS SECTIONS**

SCALE: 1"=10' | SHEET NO. 1 OF 34 SHEETS | STA. 1994+00.00 TO STA. 1994+50.00

| F.A.I. RTE. | SECTION | COUNTY | TOTAL SHEETS | SHEET NO. |
|---|---|---|---|---|
| 70 | (25-3)B | EFFINGHAM | 1416 | 91 |
| | | CONTRACT NO. 74296 | | |
| FED. ROAD DIST. NO. | ILLINOIS | FED. AID PROJECT | | |