PLAN
SURVEYED
ADOPTED
ALIGNMENT CHECKED
BY
DATE
NOTE BOOK
NO.
FOR P.E. NAME
FOR FILE NAME

PROFILE
SURVEYED
ADOPTED
GRADES CHECKED
B.M. NOTED
STRUCTURE NO.
NOTE BOOK
NO.
F.H.W.A. NO.

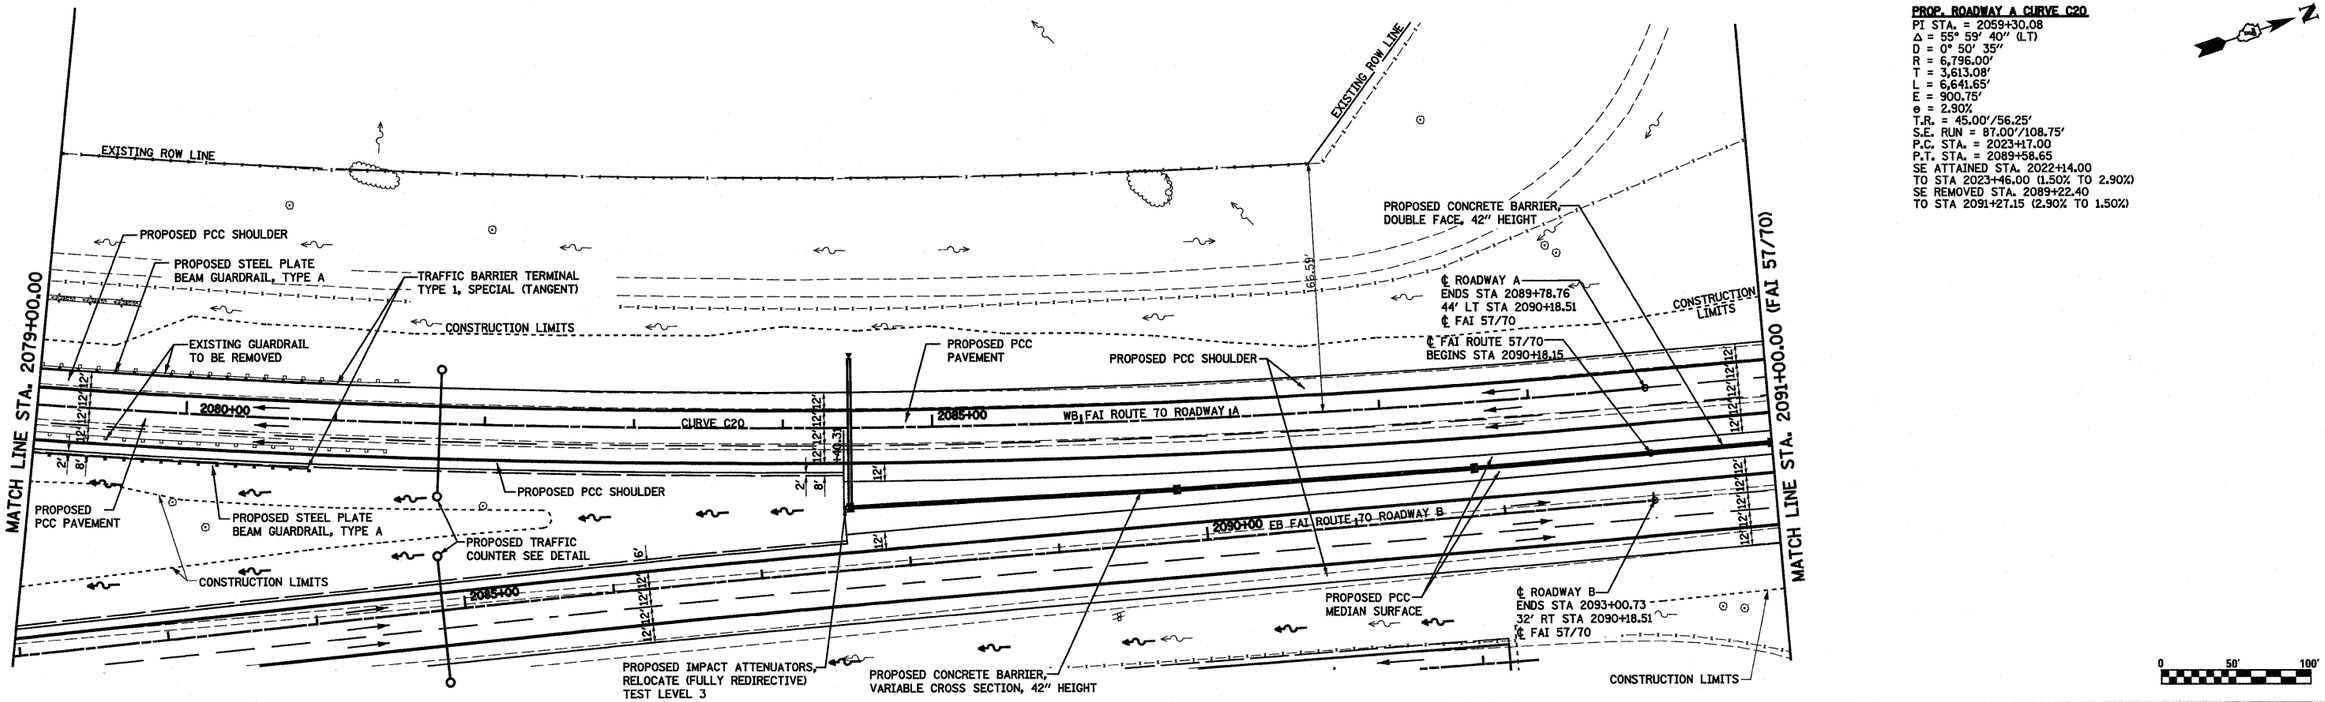

PROP. ROADWAY A CURVE C20
PI STA. = 2059+30.08
Δ = 55° 59' 40" (LT)
D = 0° 50' 35"
R = 6,796.00'
T = 3,613.08'
L = 6,641.65'
E = 900.75'
e = 2.90%
T.R. = 45.00'/56.25'
S.E. RUN = 87.00'/108.75'
P.C. STA. = 2023+17.00
P.T. STA. = 2089+58.65
SE ATTAINED STA. 2022+14.00
TO STA 2023+46.00 (1.50% TO 2.90%)
SE REMOVED STA. 2089+22.40
TO STA 2091+27.15 (2.90% TO 1.50%)

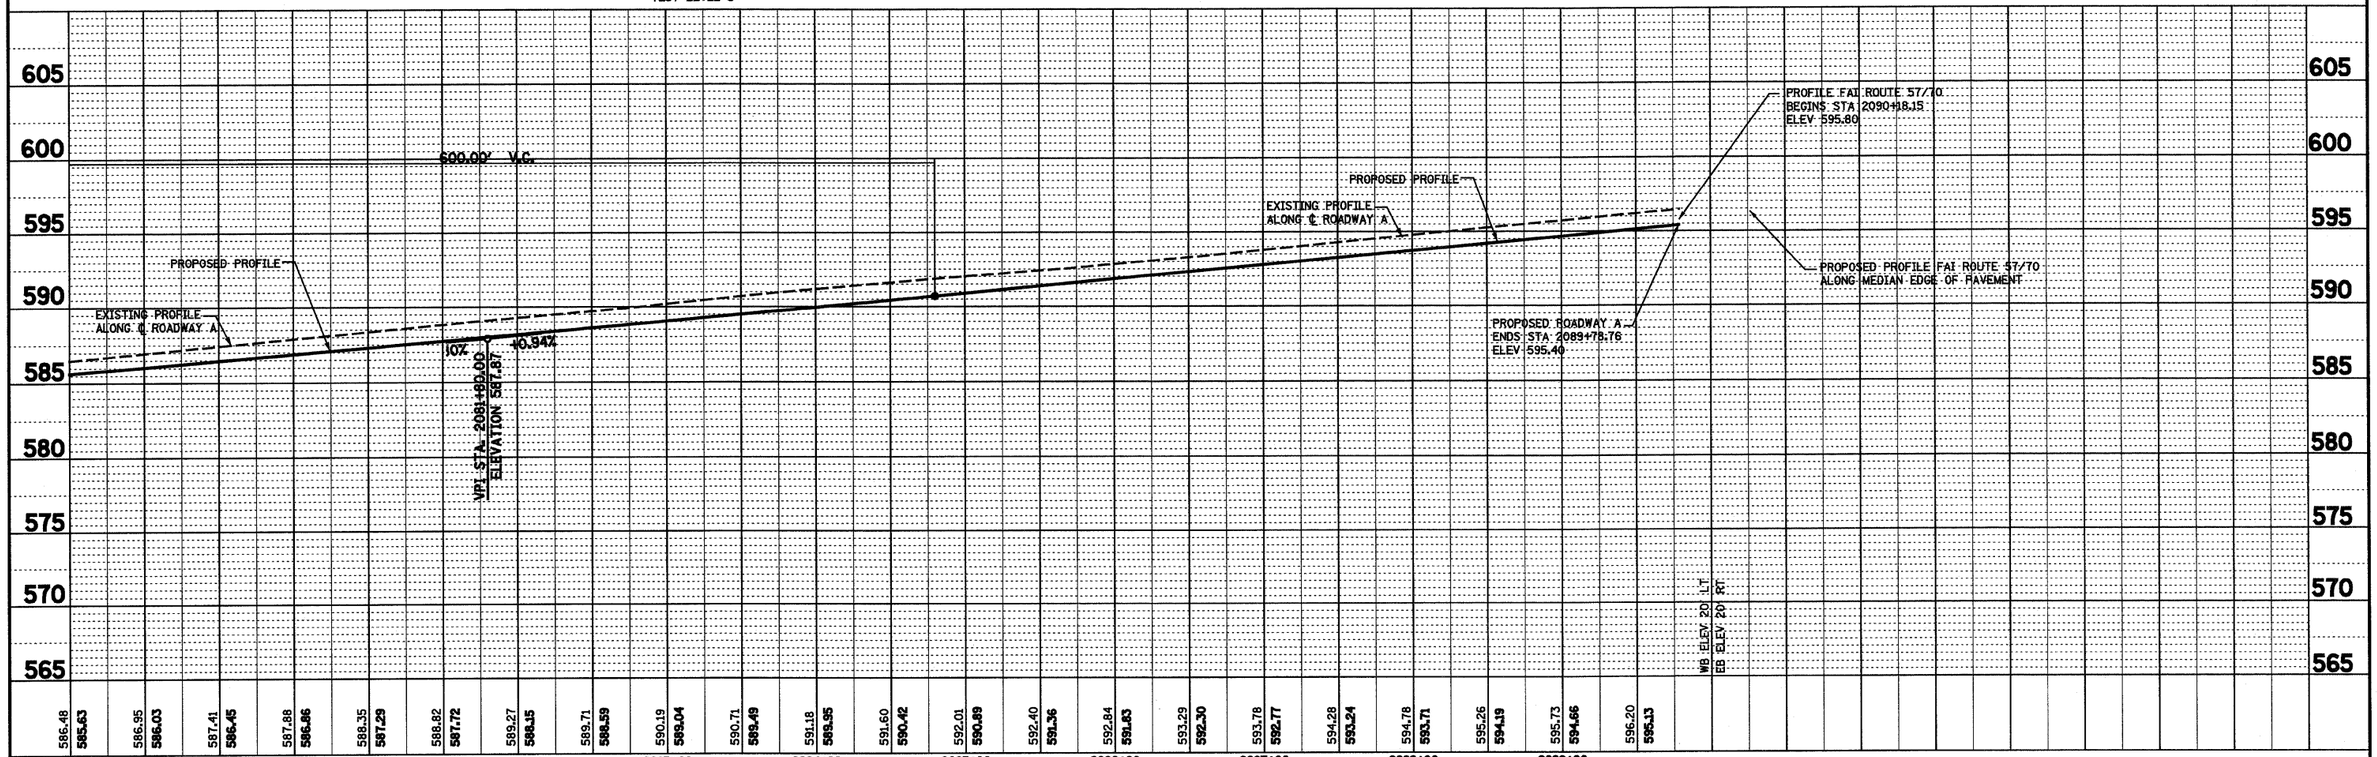

FILE NAME = S:\Projects\483-88072.57-70\dgn\S Tri Lv VP.Stn Roadway A.dgn	USER NAME = paul	DESIGNED - JWS	REVISED -	STATE OF ILLINOIS DEPARTMENT OF TRANSPORTATION
		DRAWN - PDB	REVISED -	
	PLOT SCALE = 100.0000 ' / IN.	CHECKED - BRM	REVISED -	
	PLOT DATE = 3/19/2010	DATE - 2-25-08	REVISED -	

PLAN AND PROFILE, SOUTH TRI LEVEL ROADWAY A

SCALE: 1"=50' | SHEET NO. 14 OF 27 SHEETS | STA. 2079+00.00 TO STA. 2091+00.00

F.A.I RTE.	SECTION	COUNTY	TOTAL SHEETS	SHEET NO.
57/70	(25-3)R	EFFINGHAM	1416	185
		CONTRACT NO. 74296		
FED. ROAD DIST. NO.	ILLINOIS	FED. AID PROJECT		