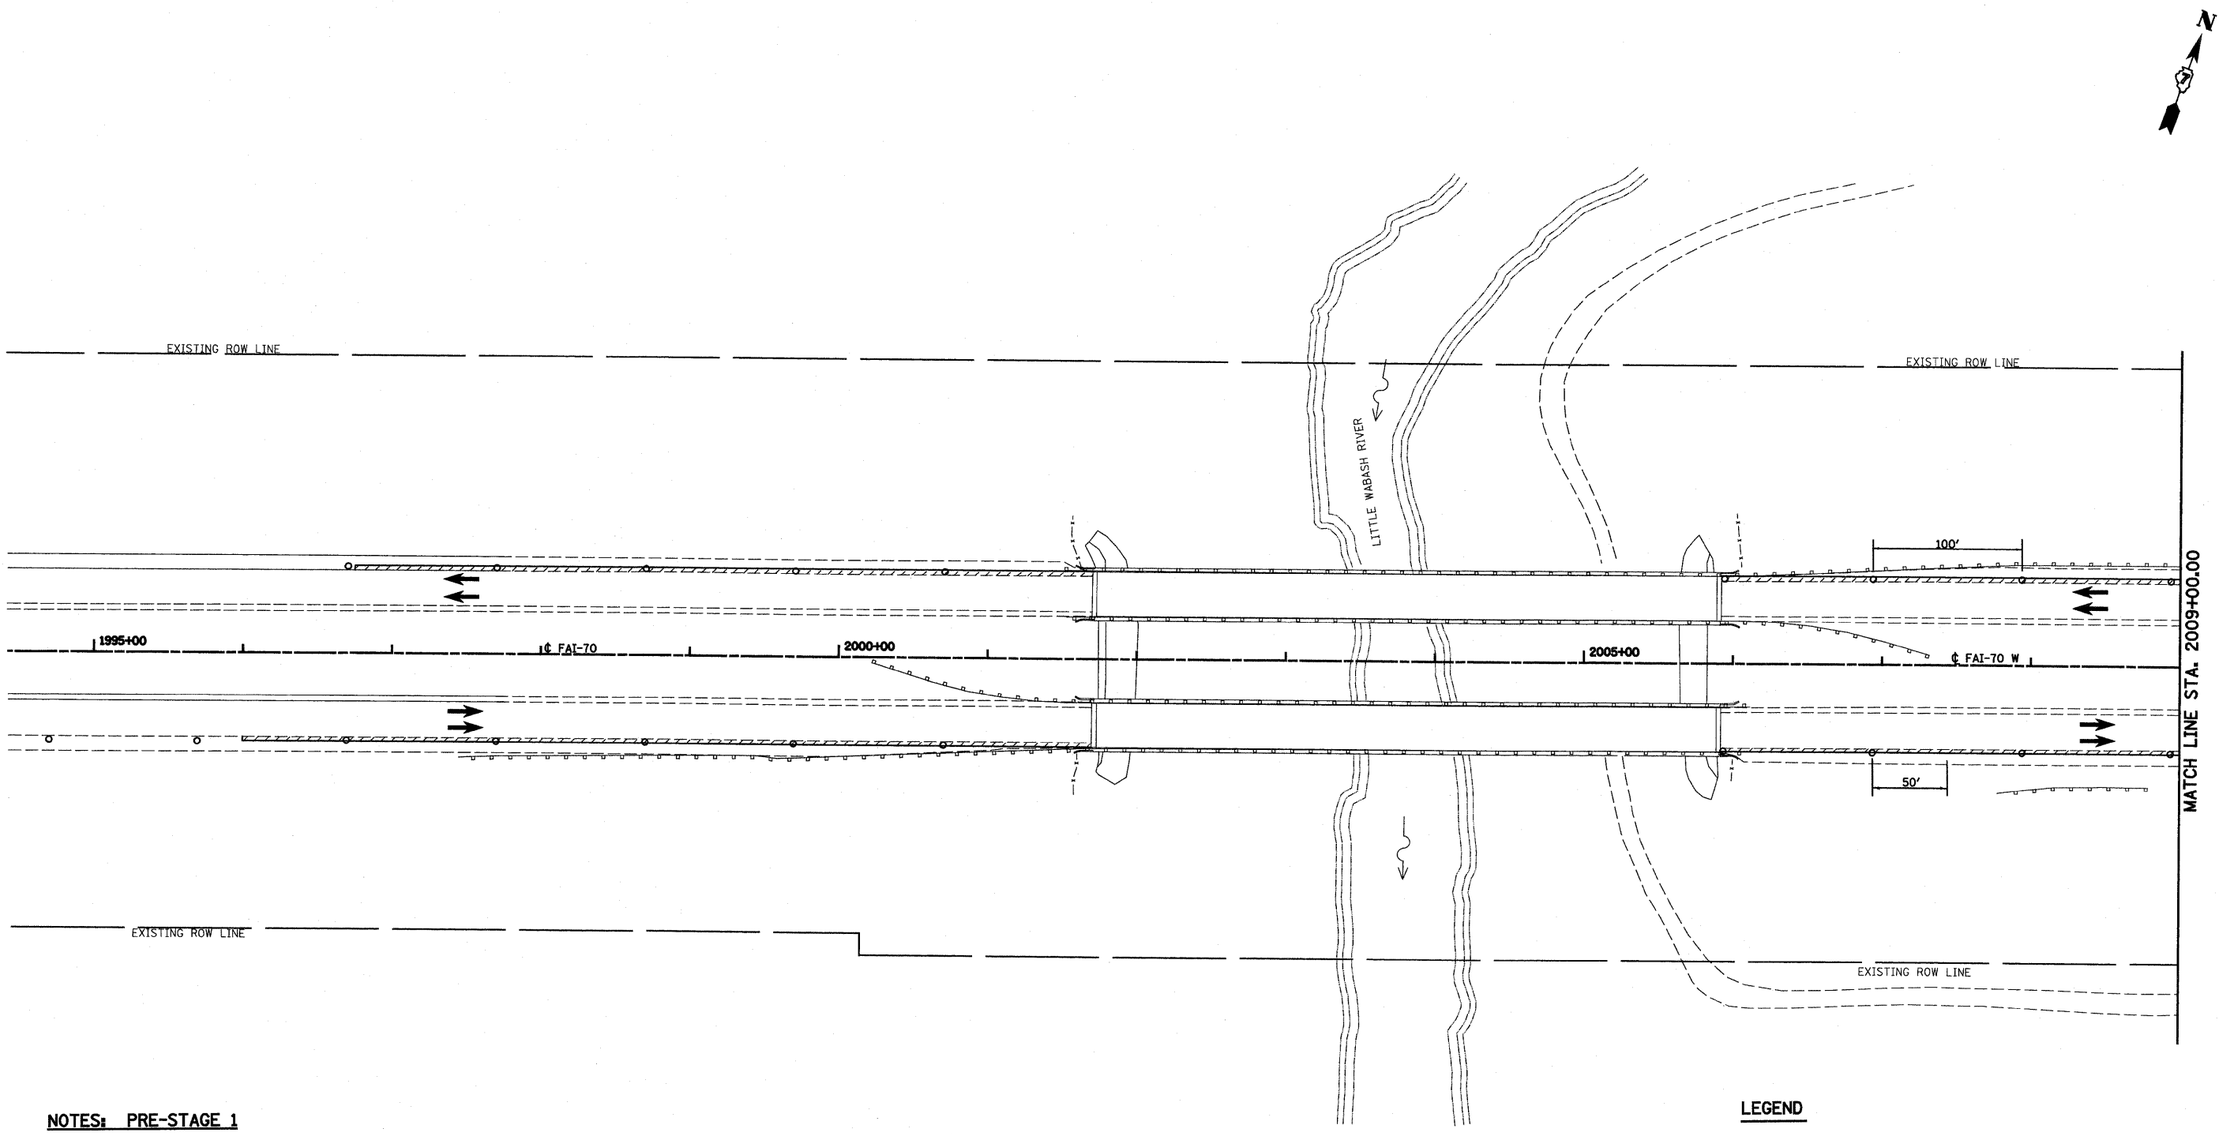

NOTES: PRE-STAGE 1

1. MAINTAIN TRAFFIC ON EXISTING PAVEMENT. ONE LANE OF TRAFFIC IN EACH DIRECTION MAY BE CLOSED FOR WIDENING OPERATIONS DURING WORKING HOURS ONLY. ALL TRAFFIC CONTROL DEVICES SHALL BE PULLED BACK TO THE SHOULDER AREA AT ALL OTHER TIMES.
2. INSTALL APPROPRIATE TRAFFIC CONTROL AND PROTECTION AS DIRECTED BY THE ENGINEER.
3. CONSTRUCT TUNNEL EXTENSIONS ON RIGHT SIDE OF ROADWAY B AND IMMEDIATE EMBANKMENT.
4. CONSTRUCT WIDENING WITH TEMPORARY PCC PAVEMENT AS INDICATED.
5. REMOVE AND REINSTALL EXISTING GUARDRAIL WHERE INDICATED.

LEGEND

- TEMPORARY PCC PAVEMENT
- TEMPORARY HOT-MIX ASPHALT RAMP
- SIGN
- DIRECTION OF TRAFFIC
- TYPE II BARRICADES OR DRUMS WITH MONO-DIRECTIONAL STEADY BURNING LIGHTS
- VERTICAL PANEL
- TYPE III BARRICADES

0 50' 100'

FOR INFORMATION ONLY

FILE NAME = S:\Projects\483 00072.57-70\dgn\S Tri.L\sect.PS.dgn	USER NAME = paul	DESIGNED - JWS	REVISED -	STATE OF ILLINOIS DEPARTMENT OF TRANSPORTATION	MAINTENANCE OF TRAFFIC, PRE-STAGE 1, SO. TRI LEVEL	F.A.I RTE.	SECTION	COUNTY	TOTAL SHEETS	SHEET NO.
		DRAWN - LEC	REVISED -			57/70	(25-3)R	EFFINGHAM	1416	204
	PLOT SCALE = 100.0000 ' / IN.	CHECKED - BRM	REVISED -					CONTRACT NO. 74296		
	PLOT DATE = 3/17/2010	DATE - 2-29-08	REVISED -		SCALE: 1"=50' / SHEET NO. 5 OF 14 SHEETS / STA. 2005+92.13 TO STA. 2009+00.00	FED. ROAD DIST. NO.	ILLINOIS	FED. AID PROJECT		