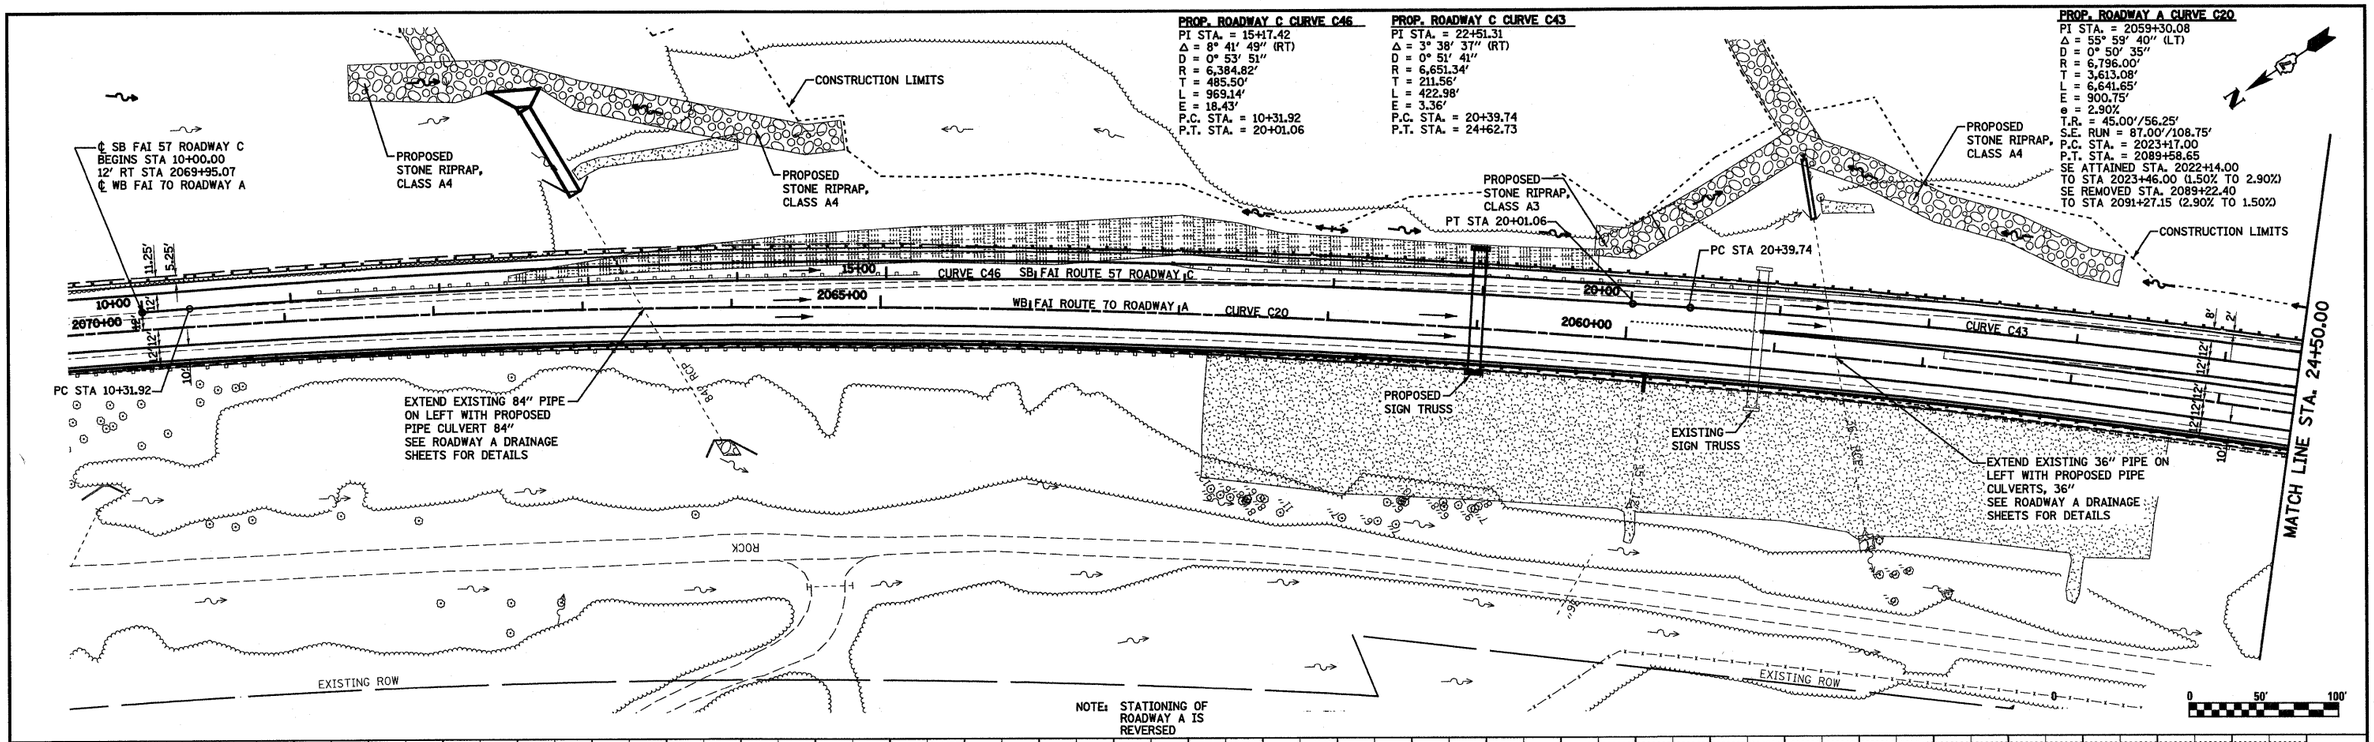

PLAN
NOTE BOOK NO.
SURVEYED
PLOTTED
ALIGNMENT CHECKED
RT. OF WAY CHECKED
CADD FILE NAME
BY
DATE

PROFILE
NOTE BOOK NO.
SURVEYED
PLOTTED
GRADES CHECKED
B.M. NOTED
STRUCTURE NOTAT'NS CH'KD
BY
DATE

FILE NAME = S:\Projects\403-00072.57-70\dgn\S Tri Lv\drn.pp.STrn Roadway C.dgn	USER NAME = paul	DESIGNED - JWS	REVISED -
		DRAWN - PDB	REVISED -
	PLOT SCALE = 100.0000 ' / IN.	CHECKED - BRM	REVISED -
	PLOT DATE = 2/11/2010	DATE - 2-25-08	REVISED -

STATE OF ILLINOIS
DEPARTMENT OF TRANSPORTATION

DRAINAGE PLAN AND PROFILE, SOUTH TRI LEVEL ROADWAY C

SCALE: 1"=50' | SHEET NO. 15 OF 27 SHEETS | STA. 10+00.00 TO STA. 24+50.00

F.A.I RTE.	SECTION	COUNTY	TOTAL SHEETS	SHEET NO.
57/70	(25-3)R	EFFINGHAM	1416	274

CONTRACT NO. 74296

FED. ROAD DIST. NO. | ILLINOIS | FED. AID PROJECT