PLAN

	BY	DATE
SURVEYED		
PLOTTED		
DRAWN/CHECKED		
ALIGNMENT CHECKED		
RT. OF WAY CHECKED		
CADD FILE NAME		

NOTE BOOK
NO.

PROFILE

	BY	DATE
SURVEYED		
PLOTTED		
DRAWN/CHECKED		
ALIGN. NOTED		
STRUCTURE NOTATNS CKHD		

NOTE BOOK
NO.

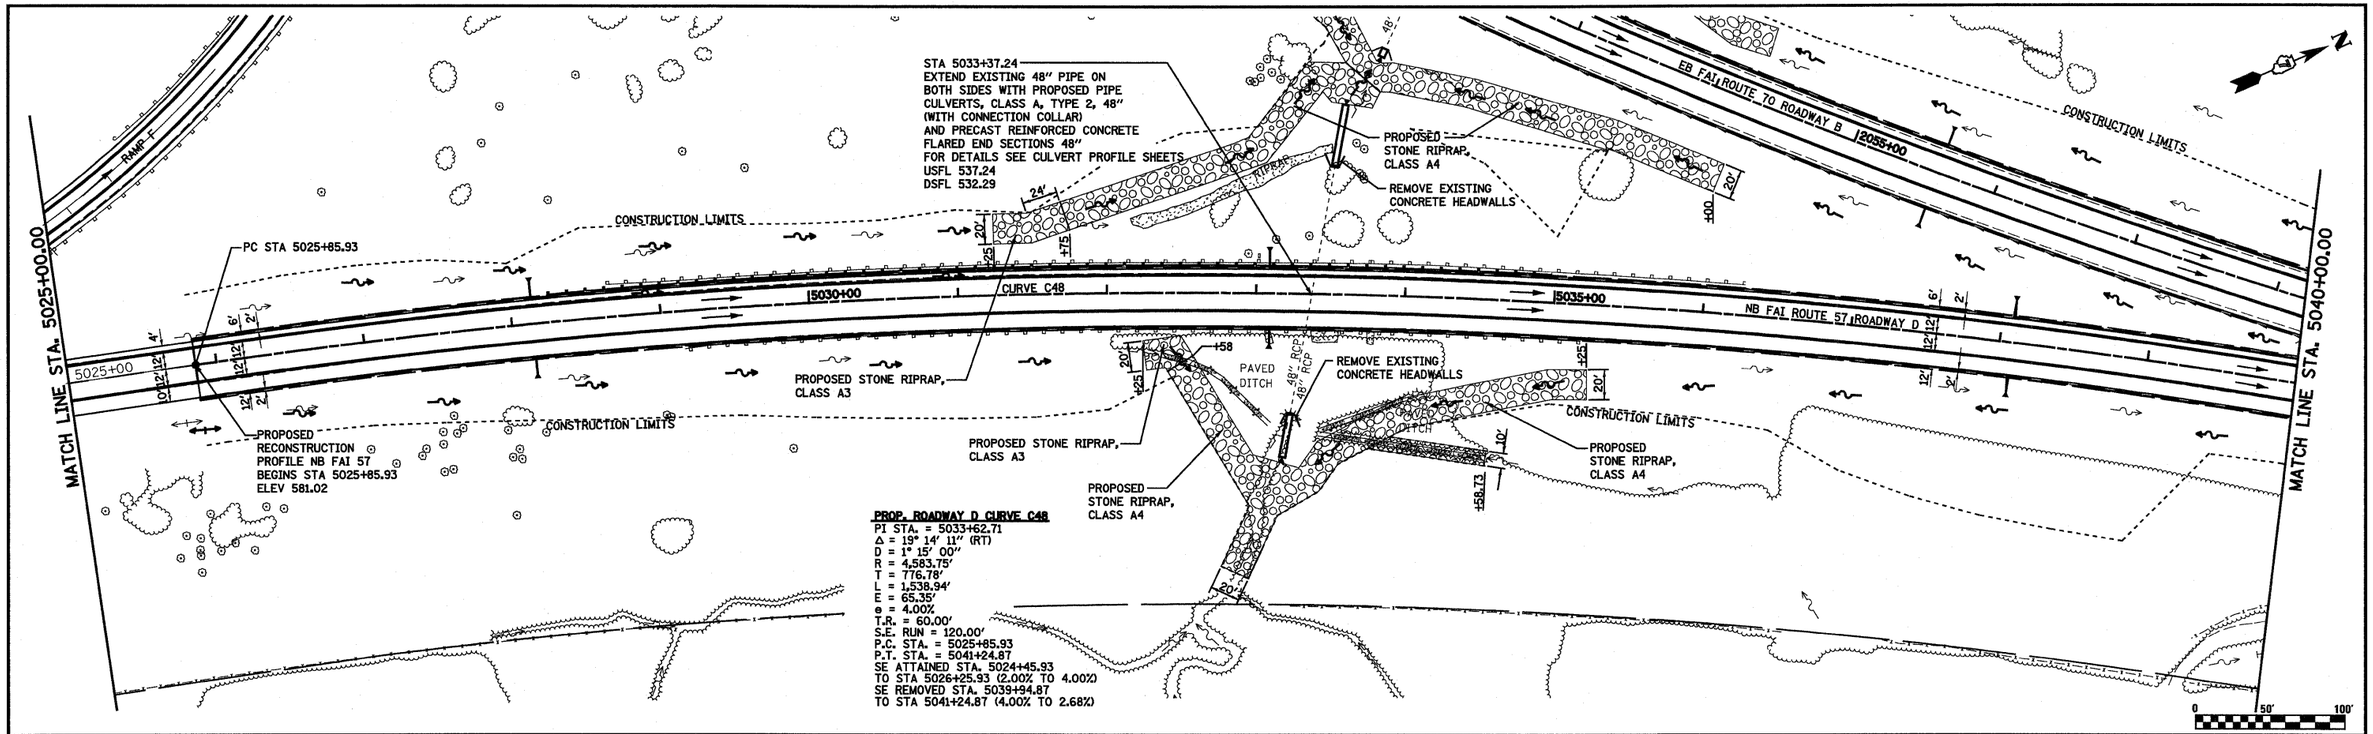

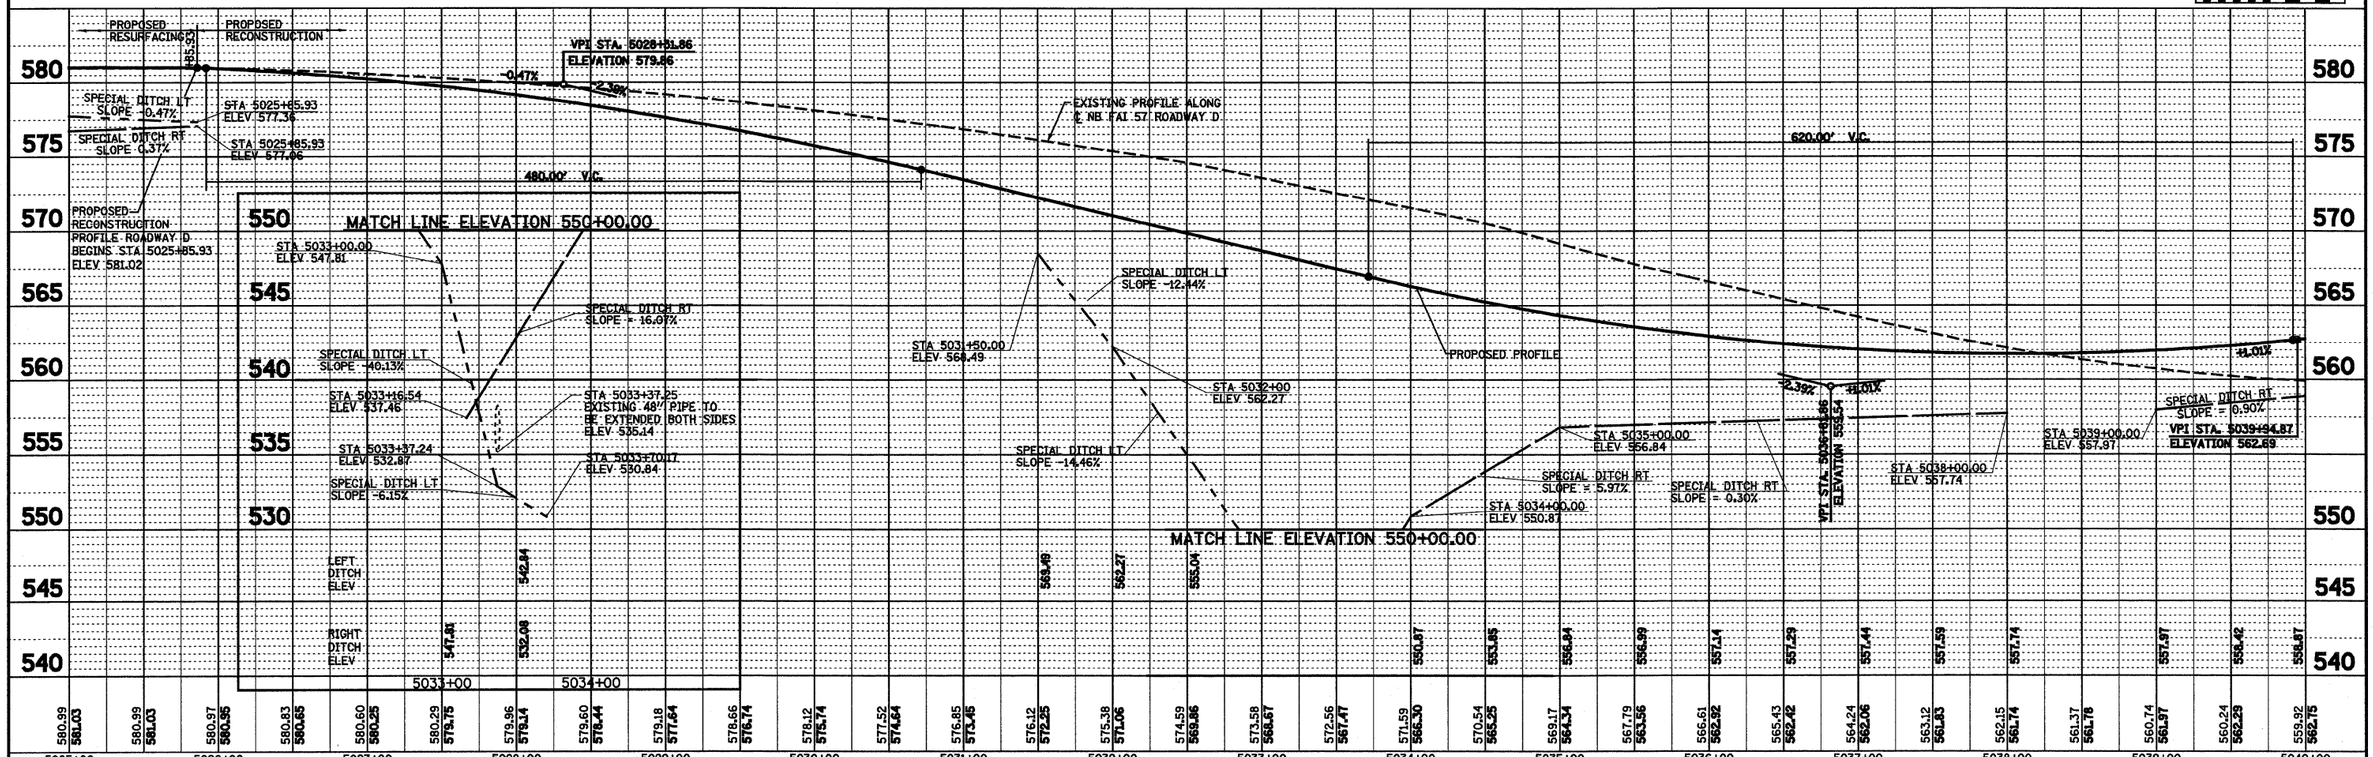

FILE NAME = S:\Projects\483-00072.57-7\dgn\S Tri Lvl rdwy pp STrs Roadway D.dgn	USER NAME = betsy	DESIGNED - JWS	REVISED -
		DRAWN - PDB	REVISED -
	PLOT SCALE = 100.0000 ' / IN.	CHECKED - BRM	REVISED -
	PLOT DATE = 3/19/2010	DATE - 2-25-08	REVISED -

STATE OF ILLINOIS
DEPARTMENT OF TRANSPORTATION

DRAINAGE PLAN AND PROFILE, SOUTH TRI LEVEL ROADWAY D

SCALE: 1"=50' | SHEET NO. 19 OF 27 SHEETS | STA. 5025+00.00 TO STA. 5040+00.00

F.A.I RTE.	SECTION	COUNTY	TOTAL SHEETS	SHEET NO.
57/70	(25-3)R	EFFINGHAM	1416	278
		CONTRACT NO. 74296		
FED. ROAD DIST. NO.	ILLINOIS	FED. AID PROJECT		