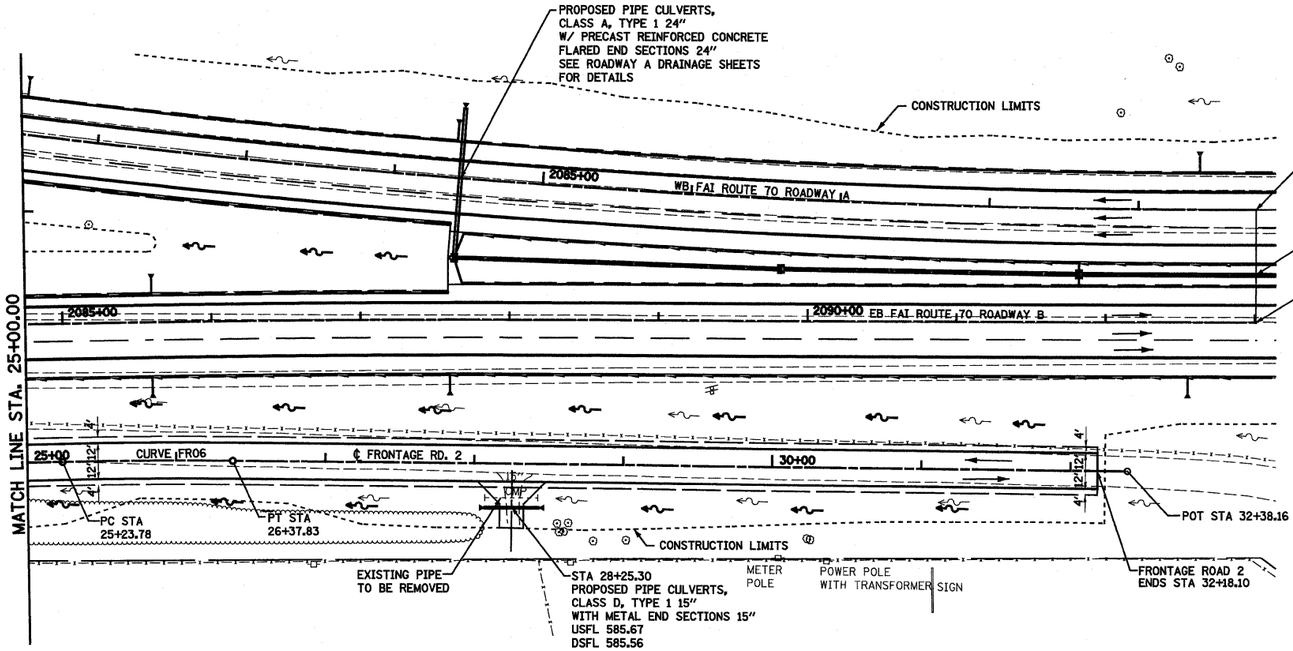

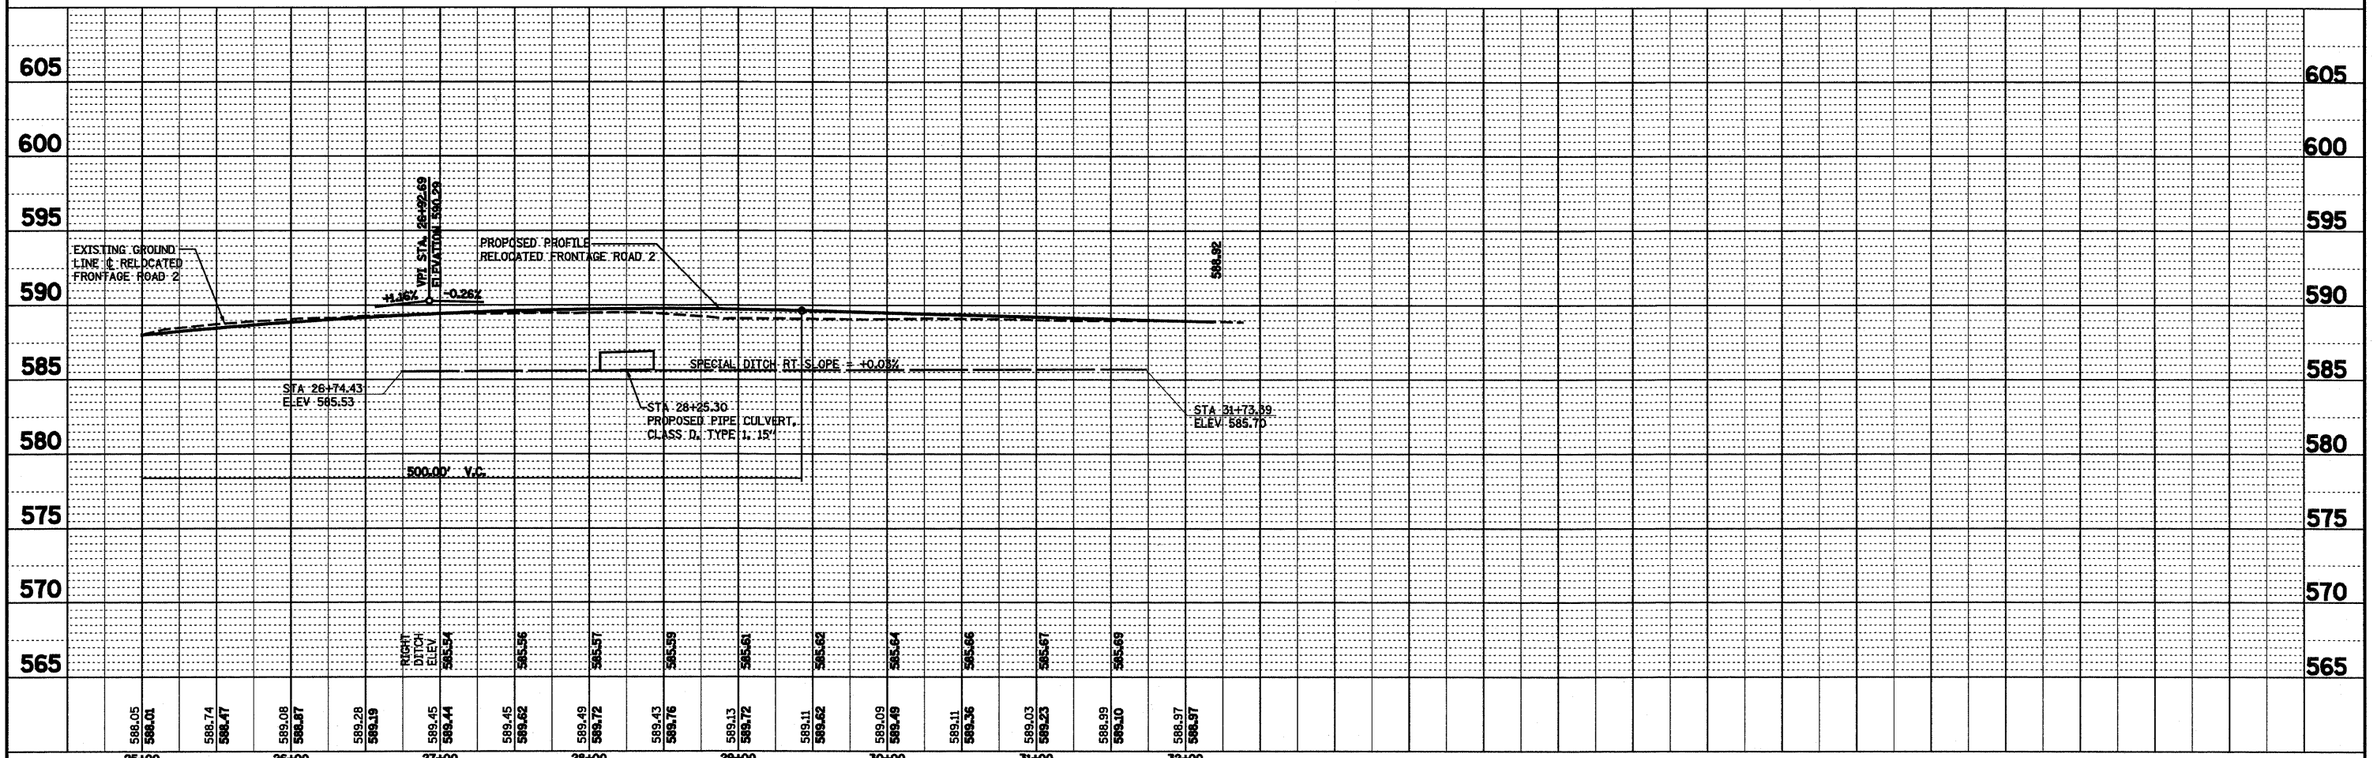

PROFILE

SURVEYED	BY
PLOTTED	DATE
DRAWN	
CHECKED	
NOTE BOOK	
SUM. NOTED	
NO.	STRUCTURE NOTATNS CHKD

FILE NAME = S:\Projects\NED-00072.57-7P\dgn\S 1rtLvldm.pp.S1m frontage Rd.dgn	USER NAME = paul	DESIGNED - JWS	REVISED -
		DRAWN - PDB	REVISED -
	PLOT SCALE = 100.0000 ' / IN.	CHECKED - BRM	REVISED -
	PLOT DATE = 3/19/2010	DATE - 2-25-08	REVISED -

STATE OF ILLINOIS
DEPARTMENT OF TRANSPORTATION

DRAINAGE PLAN AND PROFILE, FRONTAGE ROAD 2

SCALE: 1"=50' | SHEET NO. 27 OF 27 SHEETS | STA. 25+00.00 TO STA. 32+00.00

F.A.I. RTE.	SECTION	COUNTY	TOTAL SHEETS	SHEET NO.
57/70	(25-3)R	EFFINGHAM	1416	286
		CONTRACT NO. 74296		
FED. ROAD DIST. NO.	ILLINOIS	FED. AID PROJECT		