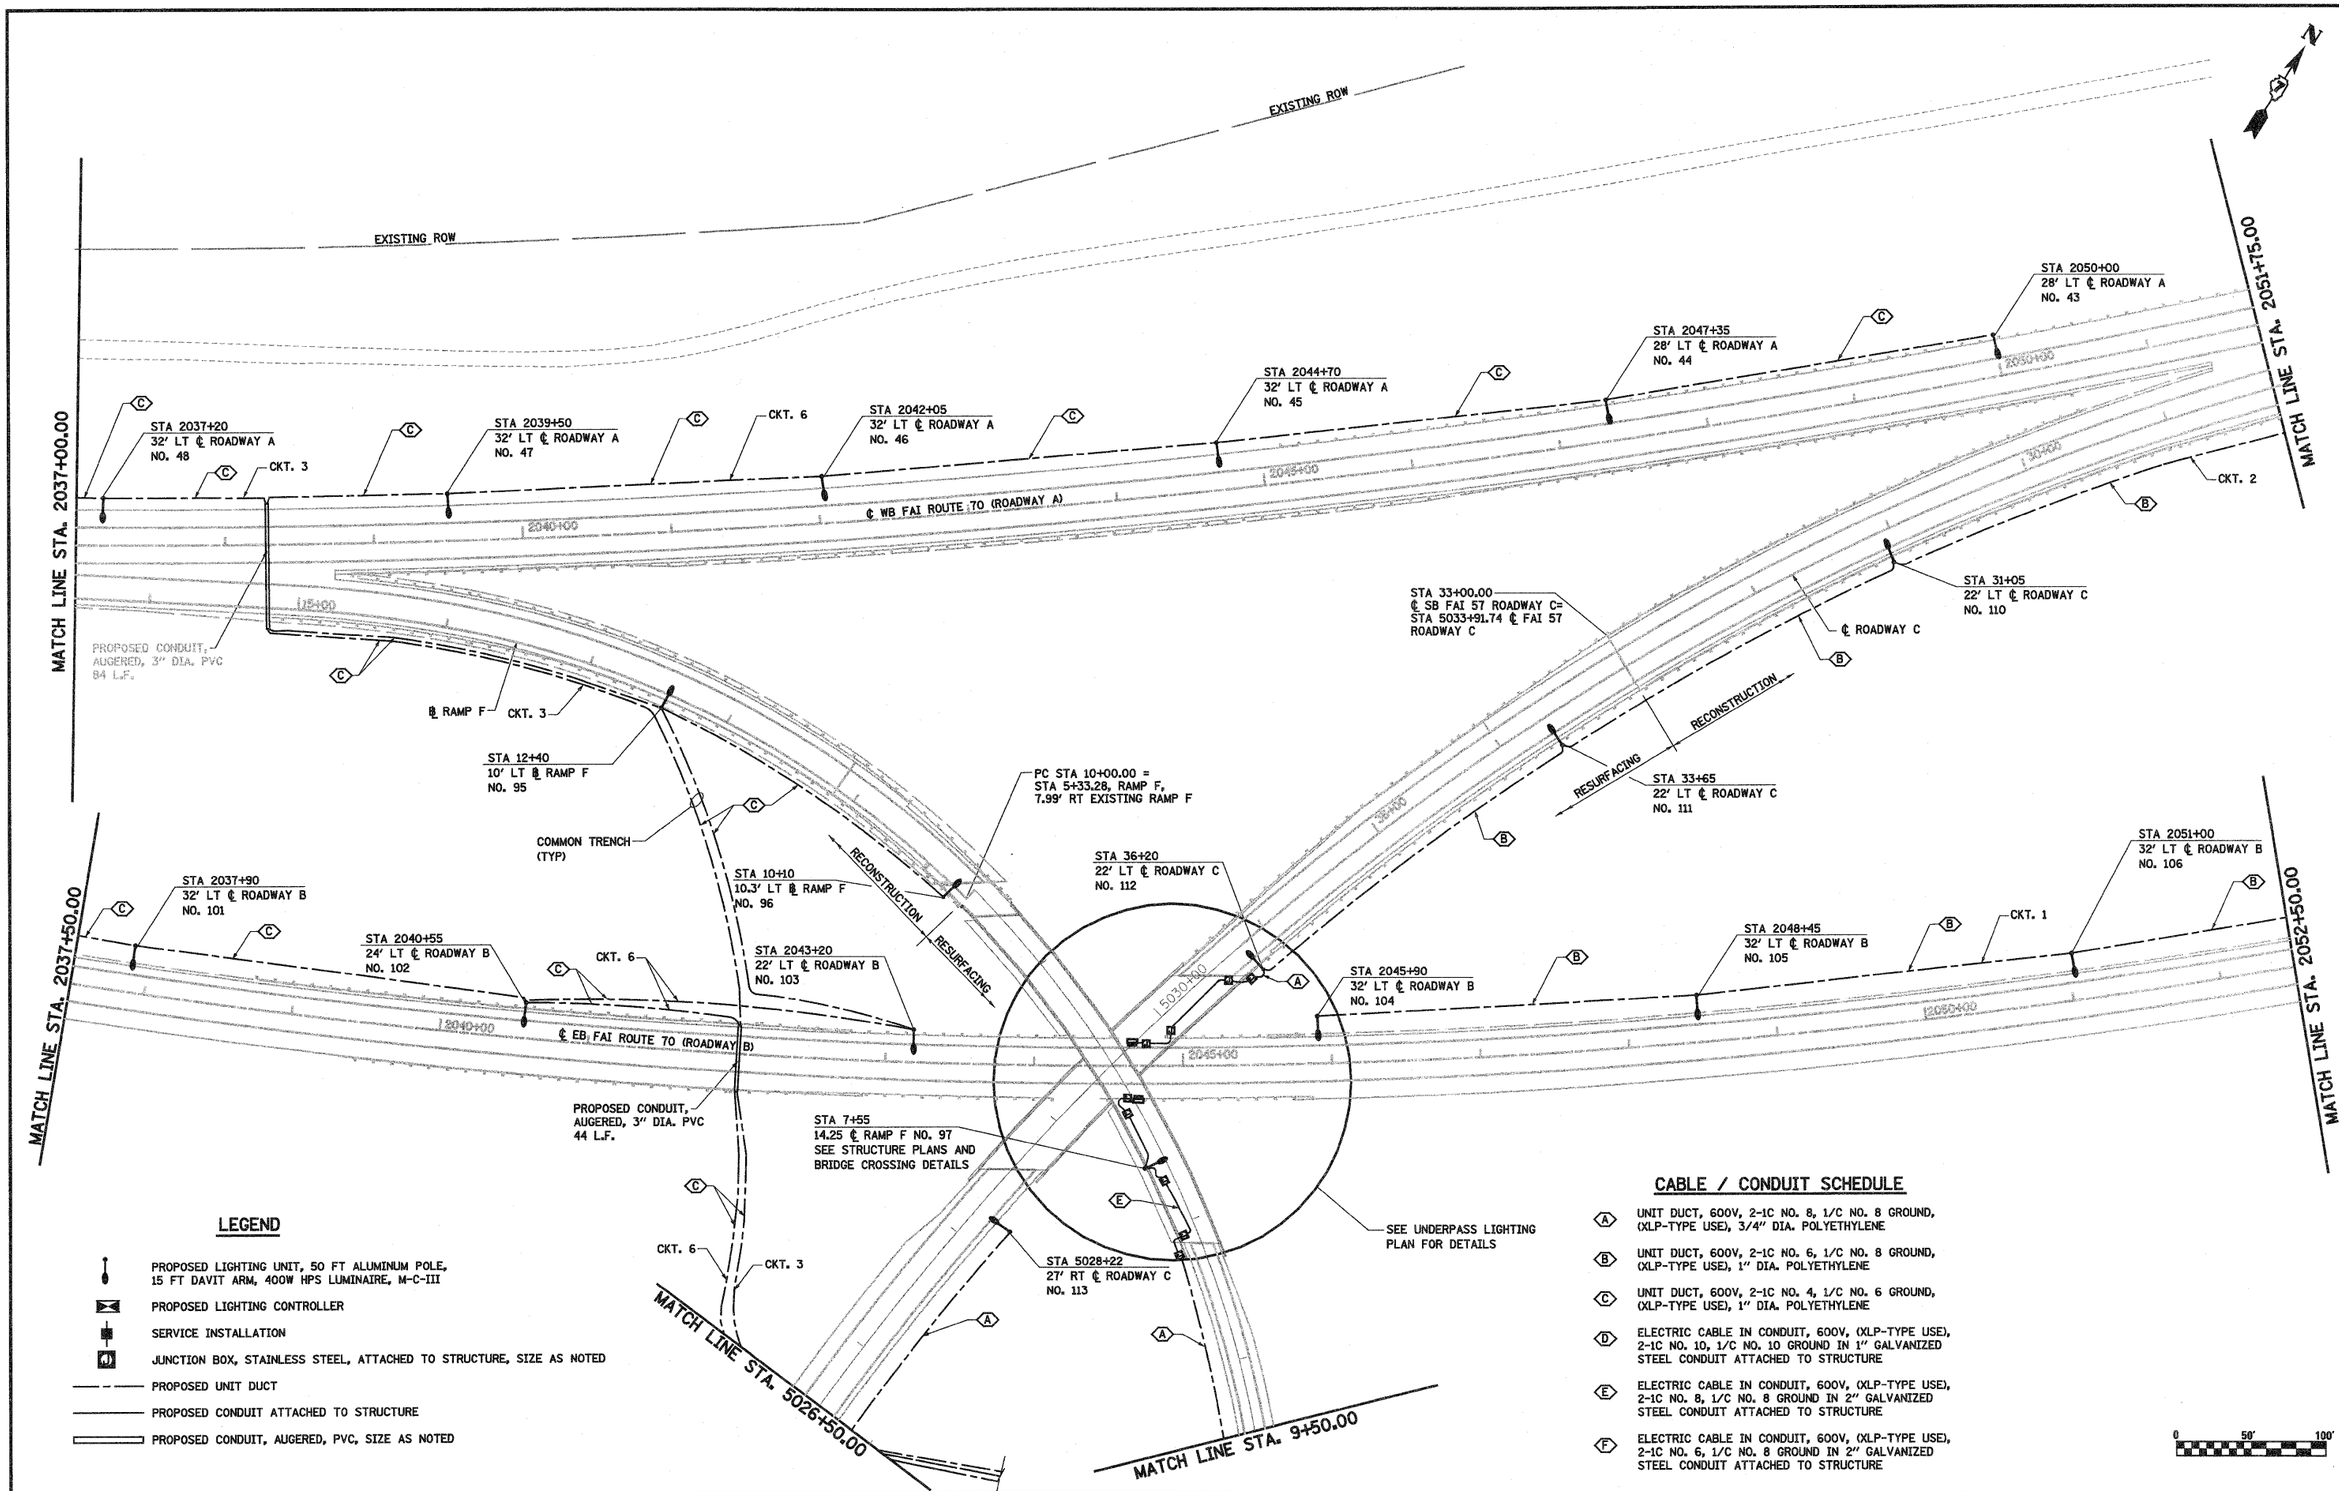

FILE NAME = S:\Projects\003-00072.57-70\dgn\S Trl.v\lighting.prop.stl.dgn	USER NAME = paul	DESIGNED - JWS	REVISED - 4-26-10	STATE OF ILLINOIS DEPARTMENT OF TRANSPORTATION	PROPOSED LIGHTING SOUTH TRI LEVEL	F.A.I RTE. 57/70	SECTION (25-3)R	COUNTY EFFINGHAM	TOTAL SHEETS 1416 / SHEET NO. 404
		DRAWN - PDB	REVISED -					CONTRACT NO. 74296	
	PLOT SCALE = 100.0000 ' / IN.	CHECKED - BRM	REVISED -						
	PLOT DATE = 4/27/2010	DATE - 3-4-08	REVISED -		SCALE: 1"=50' / SHEET NO. 15 OF 34 SHEETS / STA. 2037+00.00 TO STA. 2052+50.00	FED. ROAD DIST. NO.	ILLINOIS	FED. AID PROJECT	