CONTRACT NO. 76A47

F.A.P. RTE.	SECTION	COUNTY	TOTAL SHEETS	SHEET NO.
809	*	ST. CLAIR	762	75
STA.		TO STA.		
FED. ROAD DIST. NO.	ILLINOIS	FED. AID PROJECT		

* (133,134)RS-5, 135RS-6

STAGE 2
SEQUENCE OF OPERATIONS

1. TEMPORARY TRAFFIC CONTROL WILL BE INSTALLED ACCORDING TO HIGHWAY STANDARD 701306 FOR RESURFACING OPERATIONS. NO OVERNIGHT LANE CLOSURES WILL BE ALLOWED.
2. CONSTRUCT THE PROPOSED RESURFACING AND TEMPORARY PAVEMENT WIDENING FROM STATION 656+00.00 (MAINLINE) TO STATION 660+00.00 (EXISTING 158) AND FROM STATION 668+35.00 (EXISTING 158) TO 672+00.00 (MAINLINE).
3. TEMPORARY PAVEMENT MARKINGS SHALL BE INSTALLED AS SHOWN. TEMPORARY TRAFFIC CONTROL WILL BE INSTALLED ACCORDING TO HIGHWAY STANDARD 701326 FOR PAVEMENT WIDENING, PAVEMENT TRANSITIONS, AND SHOULDERS. NO OVERNIGHT LANE CLOSURES WILL BE ALLOWED.
4. CONSTRUCT THE PROPOSED PAVEMENT WIDENING, PAVEMENT TRANSITIONS, DRIVEWAY AND SHOULDERS FROM STATION 656+00.00 TO STATION 659+50.00 AND FROM STATION 669+50.00 TO STATION 672+00.00.

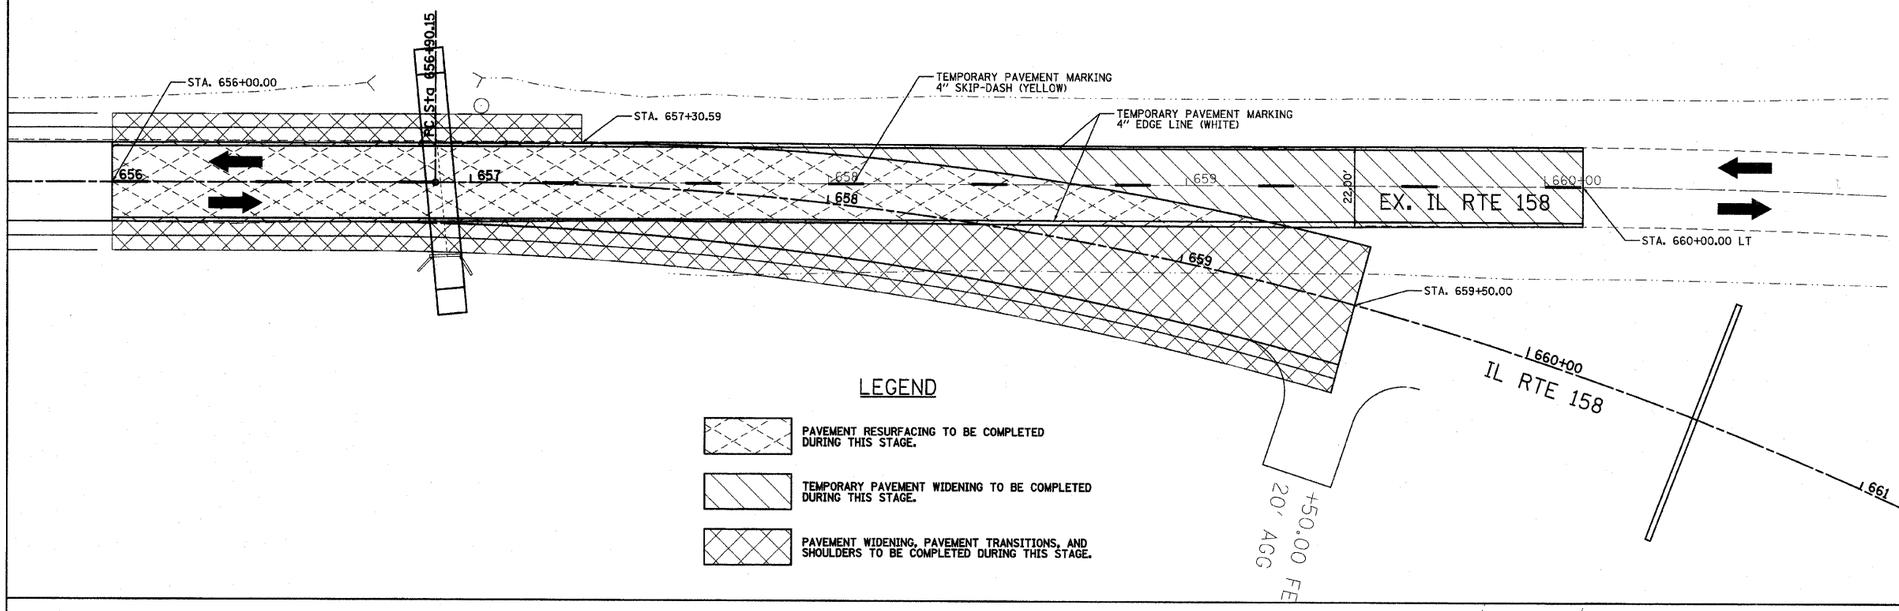

LEGEND

- PAVEMENT RESURFACING TO BE COMPLETED DURING THIS STAGE.
- TEMPORARY PAVEMENT WIDENING TO BE COMPLETED DURING THIS STAGE.
- PAVEMENT WIDENING, PAVEMENT TRANSITIONS, AND SHOULDERS TO BE COMPLETED DURING THIS STAGE.

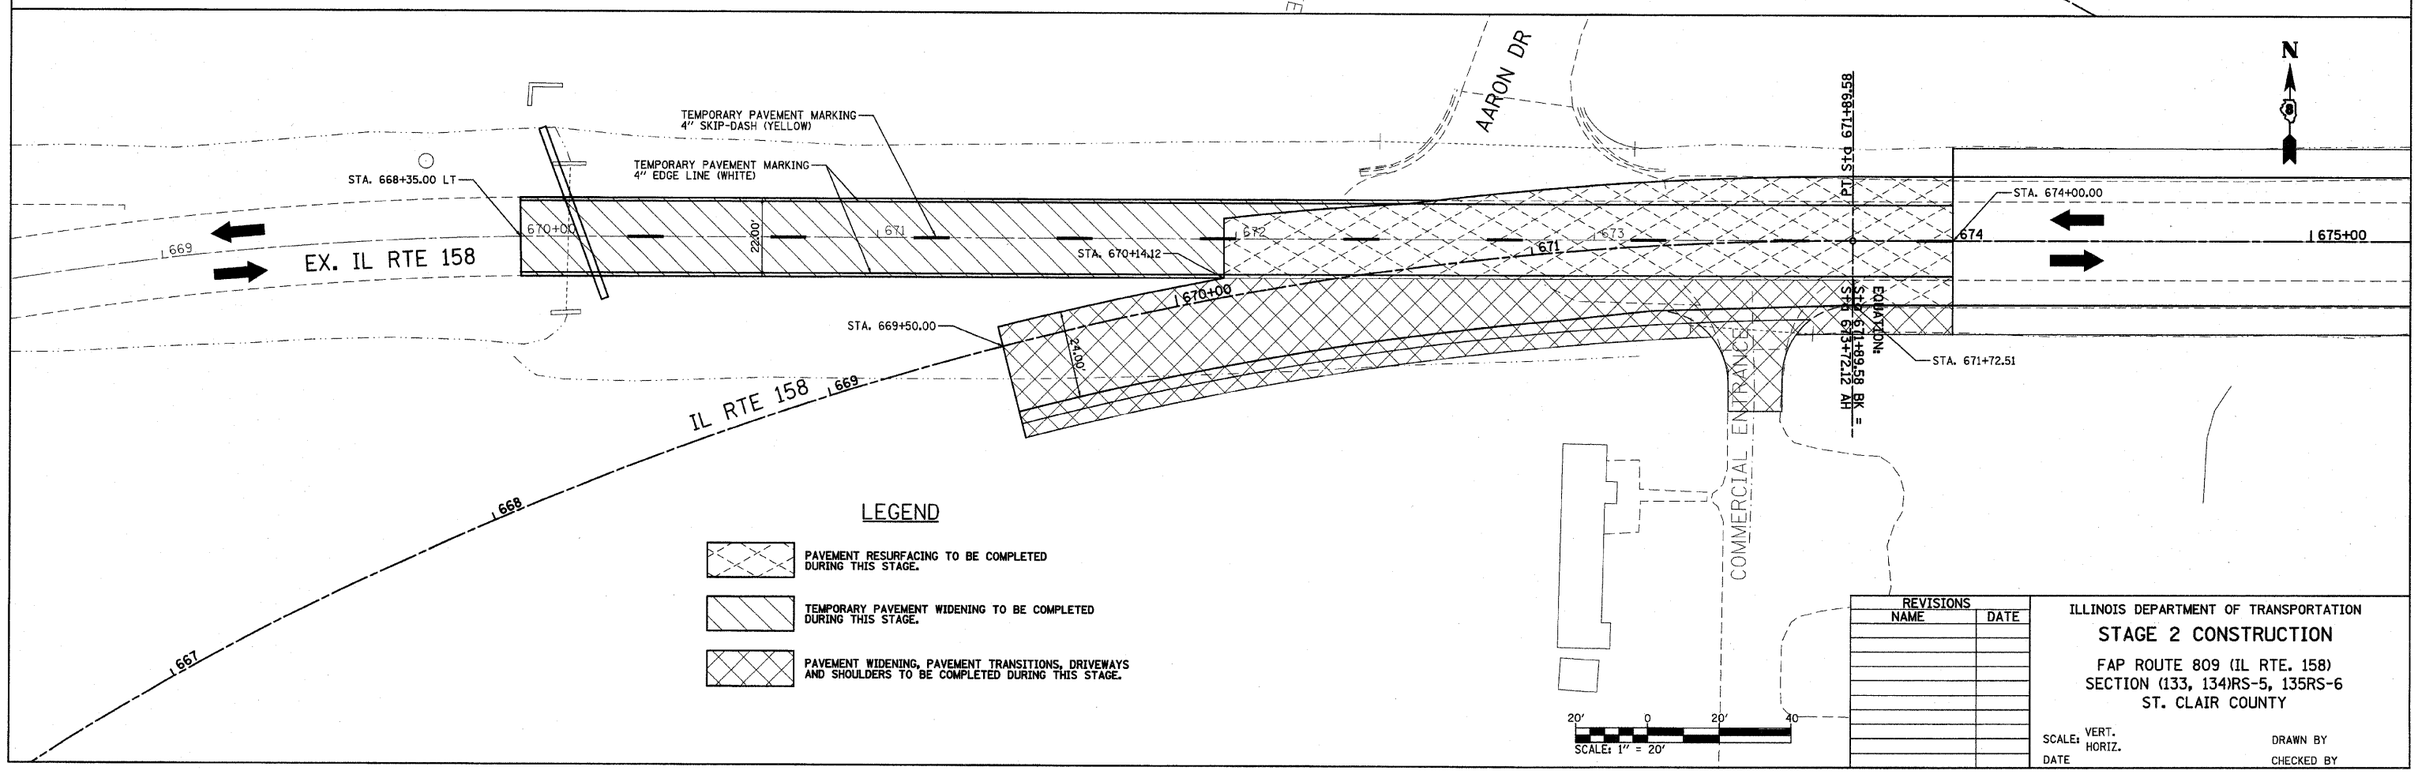

LEGEND

- PAVEMENT RESURFACING TO BE COMPLETED DURING THIS STAGE.
- TEMPORARY PAVEMENT WIDENING TO BE COMPLETED DURING THIS STAGE.
- PAVEMENT WIDENING, PAVEMENT TRANSITIONS, DRIVEWAYS AND SHOULDERS TO BE COMPLETED DURING THIS STAGE.

REVISIONS	
NAME	DATE

ILLINOIS DEPARTMENT OF TRANSPORTATION

STAGE 2 CONSTRUCTION

FAP ROUTE 809 (IL RTE. 158)
SECTION (133, 134)RS-5, 135RS-6
ST. CLAIR COUNTY

SCALE: VERT. HORIZ.
DATE
DRAWN BY
CHECKED BY

PLOT DATE = 8/18/2020
FILE NAME = d:\bw_work\PWIDOT\KARLASAL\k81360R61\Stage Construction 82a.dgn
PLOT SCALE = 20.0000 ' / IN.
USER NAME = kerlesal