CONTRACT NO. 76A47

| F.A.P. RTE. | SECTION | COUNTY | TOTAL SHEETS | SHEET NO. |
|---|---|---|---|---|
| 809 | (133,134)RS-5,135RS-6 | ST. CLAIR | 762 | 90 |
| STA. 447+00 | TO STA. 462+00 | | | |
| FED. ROAD DIST. NO. _ | ILLINOIS | FED. AID PROJECT | | |

PROP. CURVE PR0158-17
PI STA. = 449+16.65
Δ = 20° 48′ 53″ (RT)
D = 2° 29′ 59″
R = 2,292.00′
T = 420.96′
L = 832.65′
E = 38.34′
e = -----
T.R. = -----
S.E. RUN = -----
P.C. STA. = 444+95.69
P.T. STA. = 453+28.34

PROP. CURVE PR0158-18
PI STA. = 459+28.16
Δ = 21° 00′ 50″ (LT)
D = 3° 59′ 57″
R = 1,432.70′
T = 265.72′
L = 525.46′
E = 24.43′
e = -----
T.R. = -----
S.E. RUN = -----
P.C. STA. = 456+62.44
P.T. STA. = 461+87.90

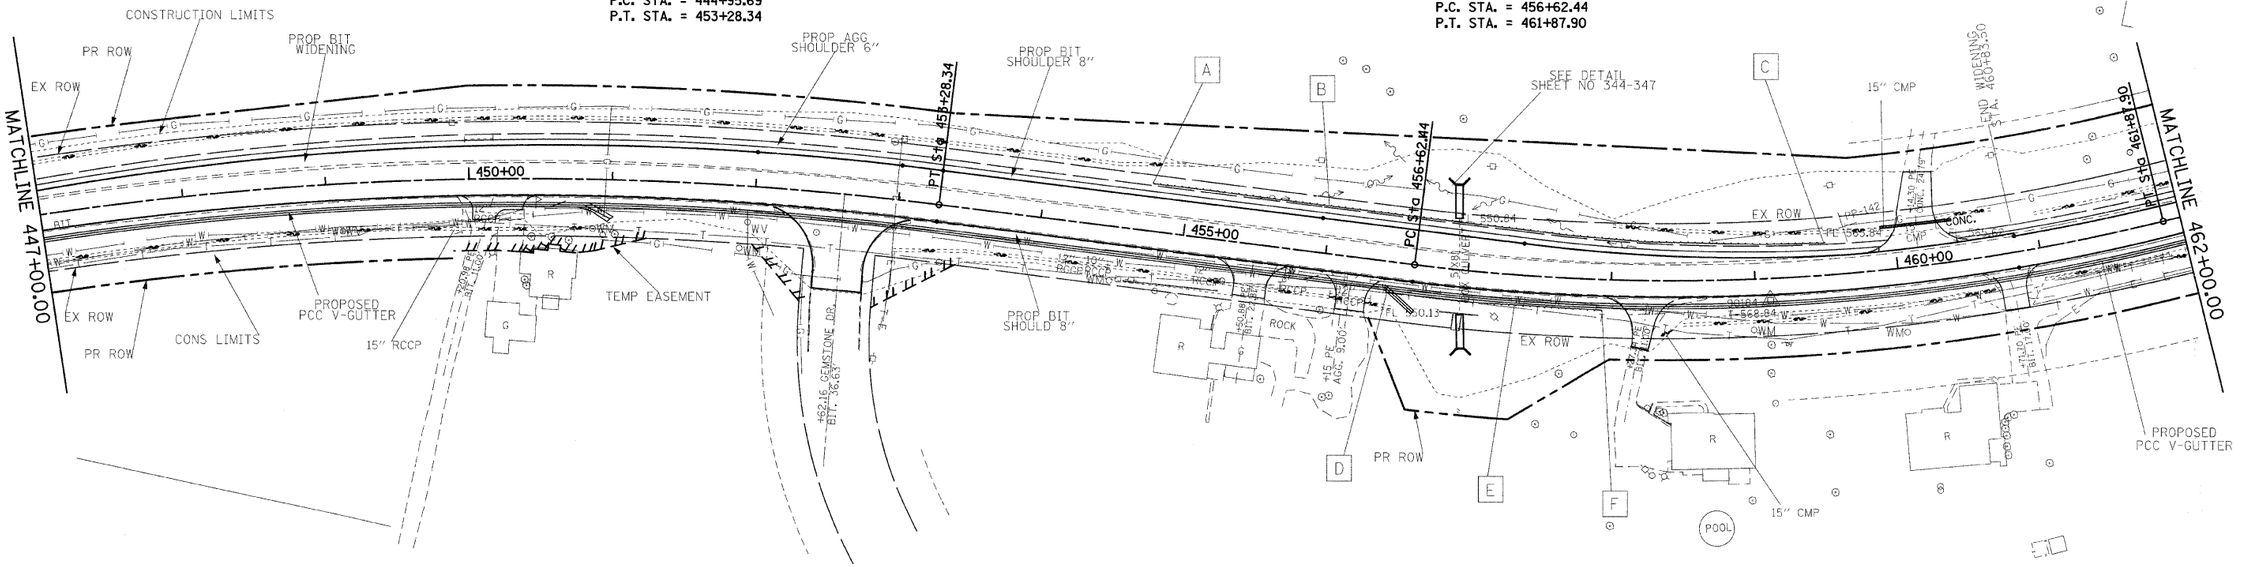


| | |
|---|---|
| A | TBT TYPE 1 (SPECIAL) TANG |
| B | SPBGR TYPE A (50 FT) |
| C | TBT TYPE 1 (SPECIAL) TANG |
| D | TBT TYPE 1 (SPECIAL) TANG |
| E | SPBGR TYPE A (375 FT) |
| F | TBT TYPE 1 (SPECIAL) TANG |

SCALE: 1″ = 50′

| REVISIONS NAME | DATE |
|---|---|
| | |

ILLINOIS DEPARTMENT OF TRANSPORTATION

PLAN SHEETS

FAP ROUTE 809 (IL RTE. 158)
SECTION (133, 134)RS-5, 135RS-6
ST. CLAIR COUNTY

SCALE: VERT.
HORIZ.
DATE

DRAWN BY
CHECKED BY

PLOT DATE = 4/27/2018
FILE NAME = c:\projects\work\cpyudotv\karlasha\...\d0187274\plan01902a.dgn
PLOT SCALE = 50.0000 '/ IN.
USER NAME = karlasal