CONTRACT NO. 76A47

F.A.P. RTE.	SECTION	COUNTY	TOTAL SHEETS	SHEET NO.
809	(133,134)RS-5,135RS-6	ST. CLAIR		339
STA. _____		TO STA. _____		
FED. ROAD DIST. NO. _	ILLINOIS	FED. AID PROJECT		

PLAN		BY	DATE
NOTE BOOK NO. ____	SURVEYED PLANNED ALIGNMENT CHECKED RT. OF WAY CHECKED CADD FILE NAME		

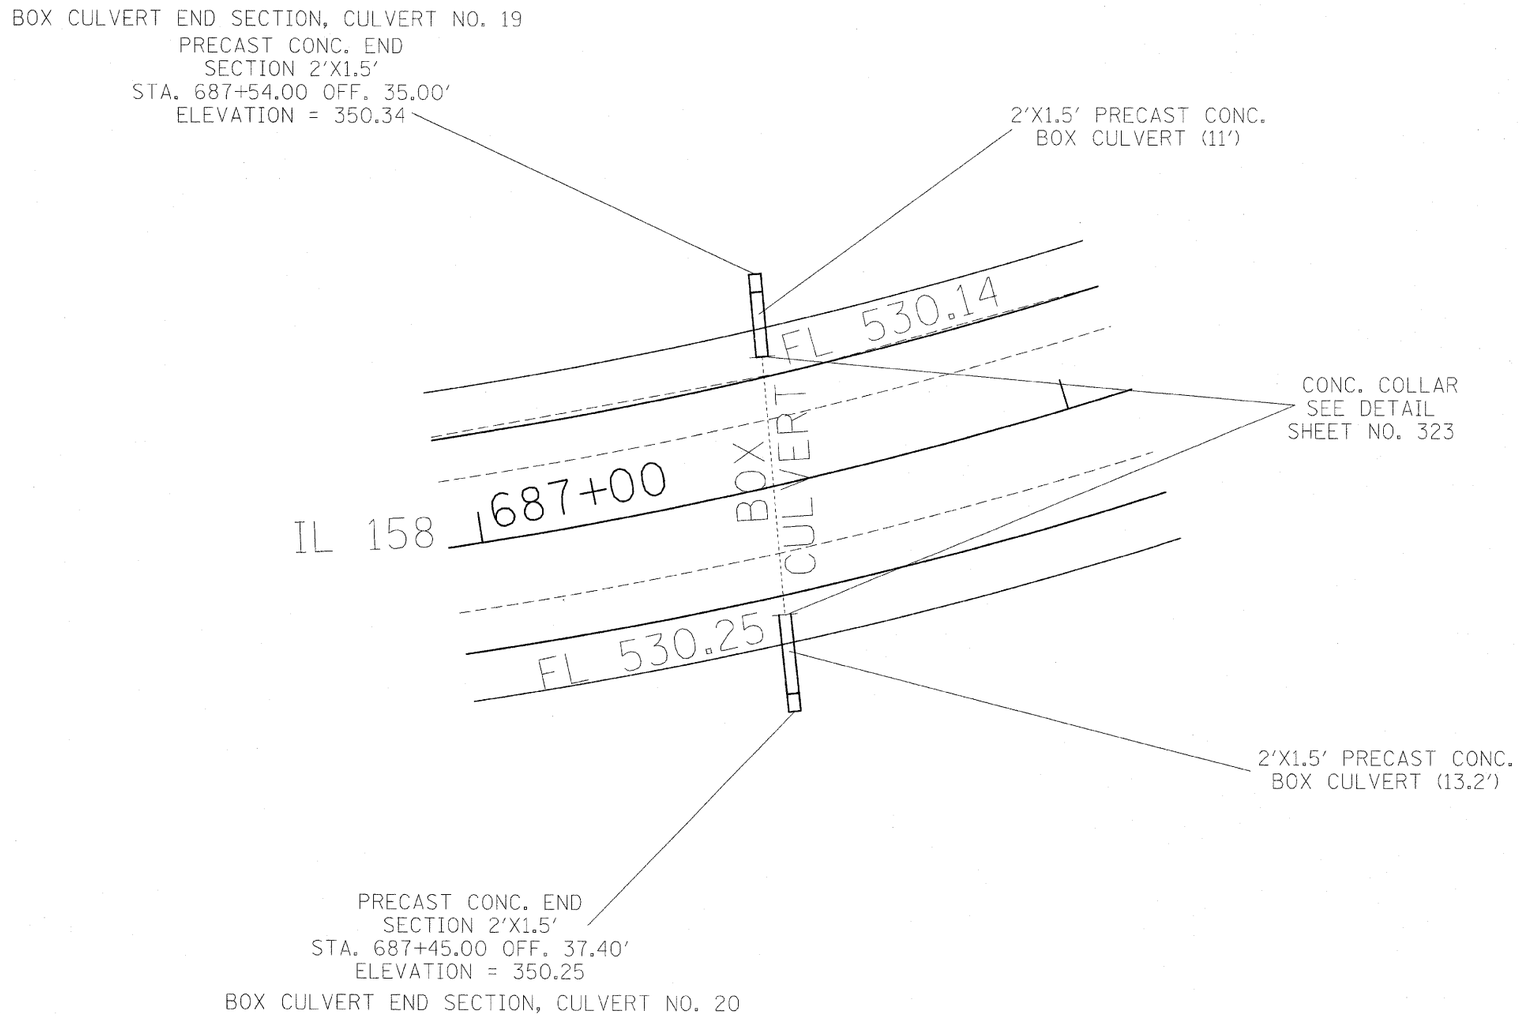

REVISIONS	
NAME	DATE

DRAINAGE DETAILS
DRAINAGE STRUCTURES

FAP ROUTE 809 (IL 158)
SECTION (133, 134)RS-5, 135RS-6
ST. CLAIR COUNTY

DRAWN BY:

PLOT INFO
DATE-TIME
DGN-SPEC
*REF-
*REF-
*REF-