FINAL SURVEY	BY	DATE
SURVEYED		
PLOTTED		
NOTE BOOK	TEMPLATE	
NO.	AREAS	
	AREAS CHECKED	

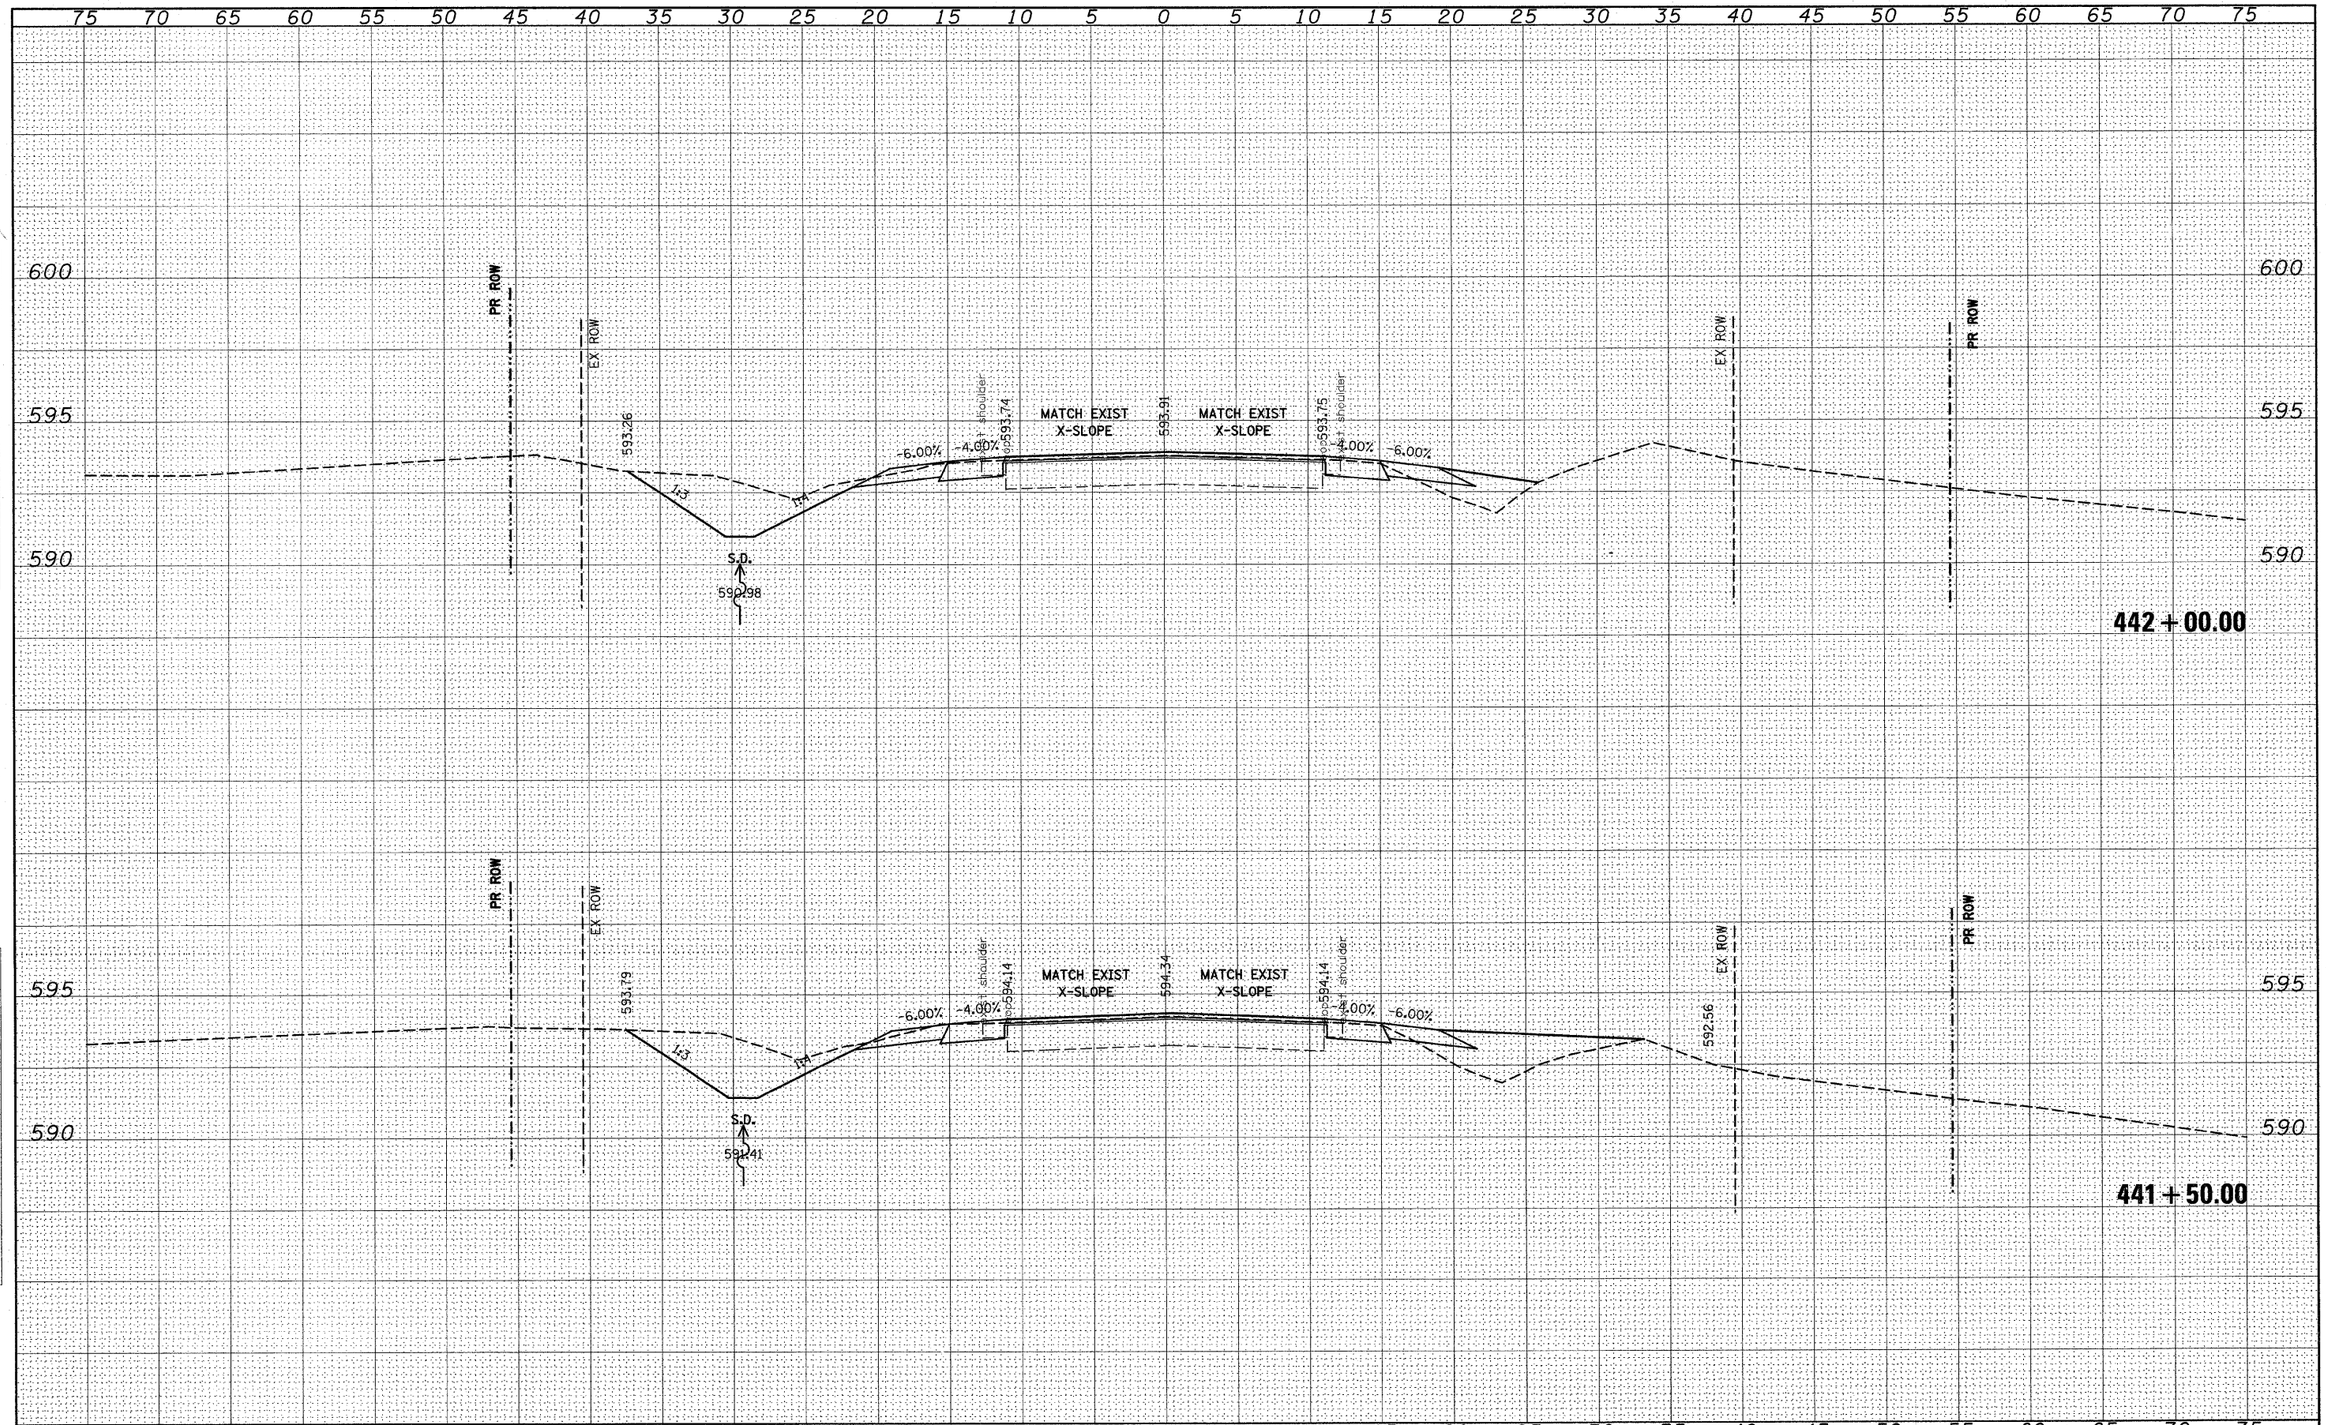

ORIGINAL SURVEY	BY	DATE
SURVEYED		
PLOTTED		
NOTE BOOK	TEMPLATE	
NO.	AREAS	
	AREAS CHECKED	

FILE NAME = $FILEL$	USER NAME = $USER$	DESIGNED - ___	REVISED - ___ _____
		DRAWN - ___	REVISED - ___ _____
	PLOT SCALE = $SCALE$	CHECKED - ___	REVISED - ___ _____
	PLOT DATE = $DATE$	DATE - _____	REVISED - ___ _____

STATE OF ILLINOIS
DEPARTMENT OF TRANSPORTATION

IL 158

SCALE: _____ | SHEET NO. __ OF ___ SHEETS | STA. 441+50.00 TO STA. 442+00.00

F.A.P. RTE.	SECTION	COUNTY	TOTAL SHEETS	SHEET NO.
809	(133,134)RS-5, 135RS-6	ST. CLAIR	762	452
		CONTRACT NO. _____		
	ILLINOIS FED. AID PROJECT			