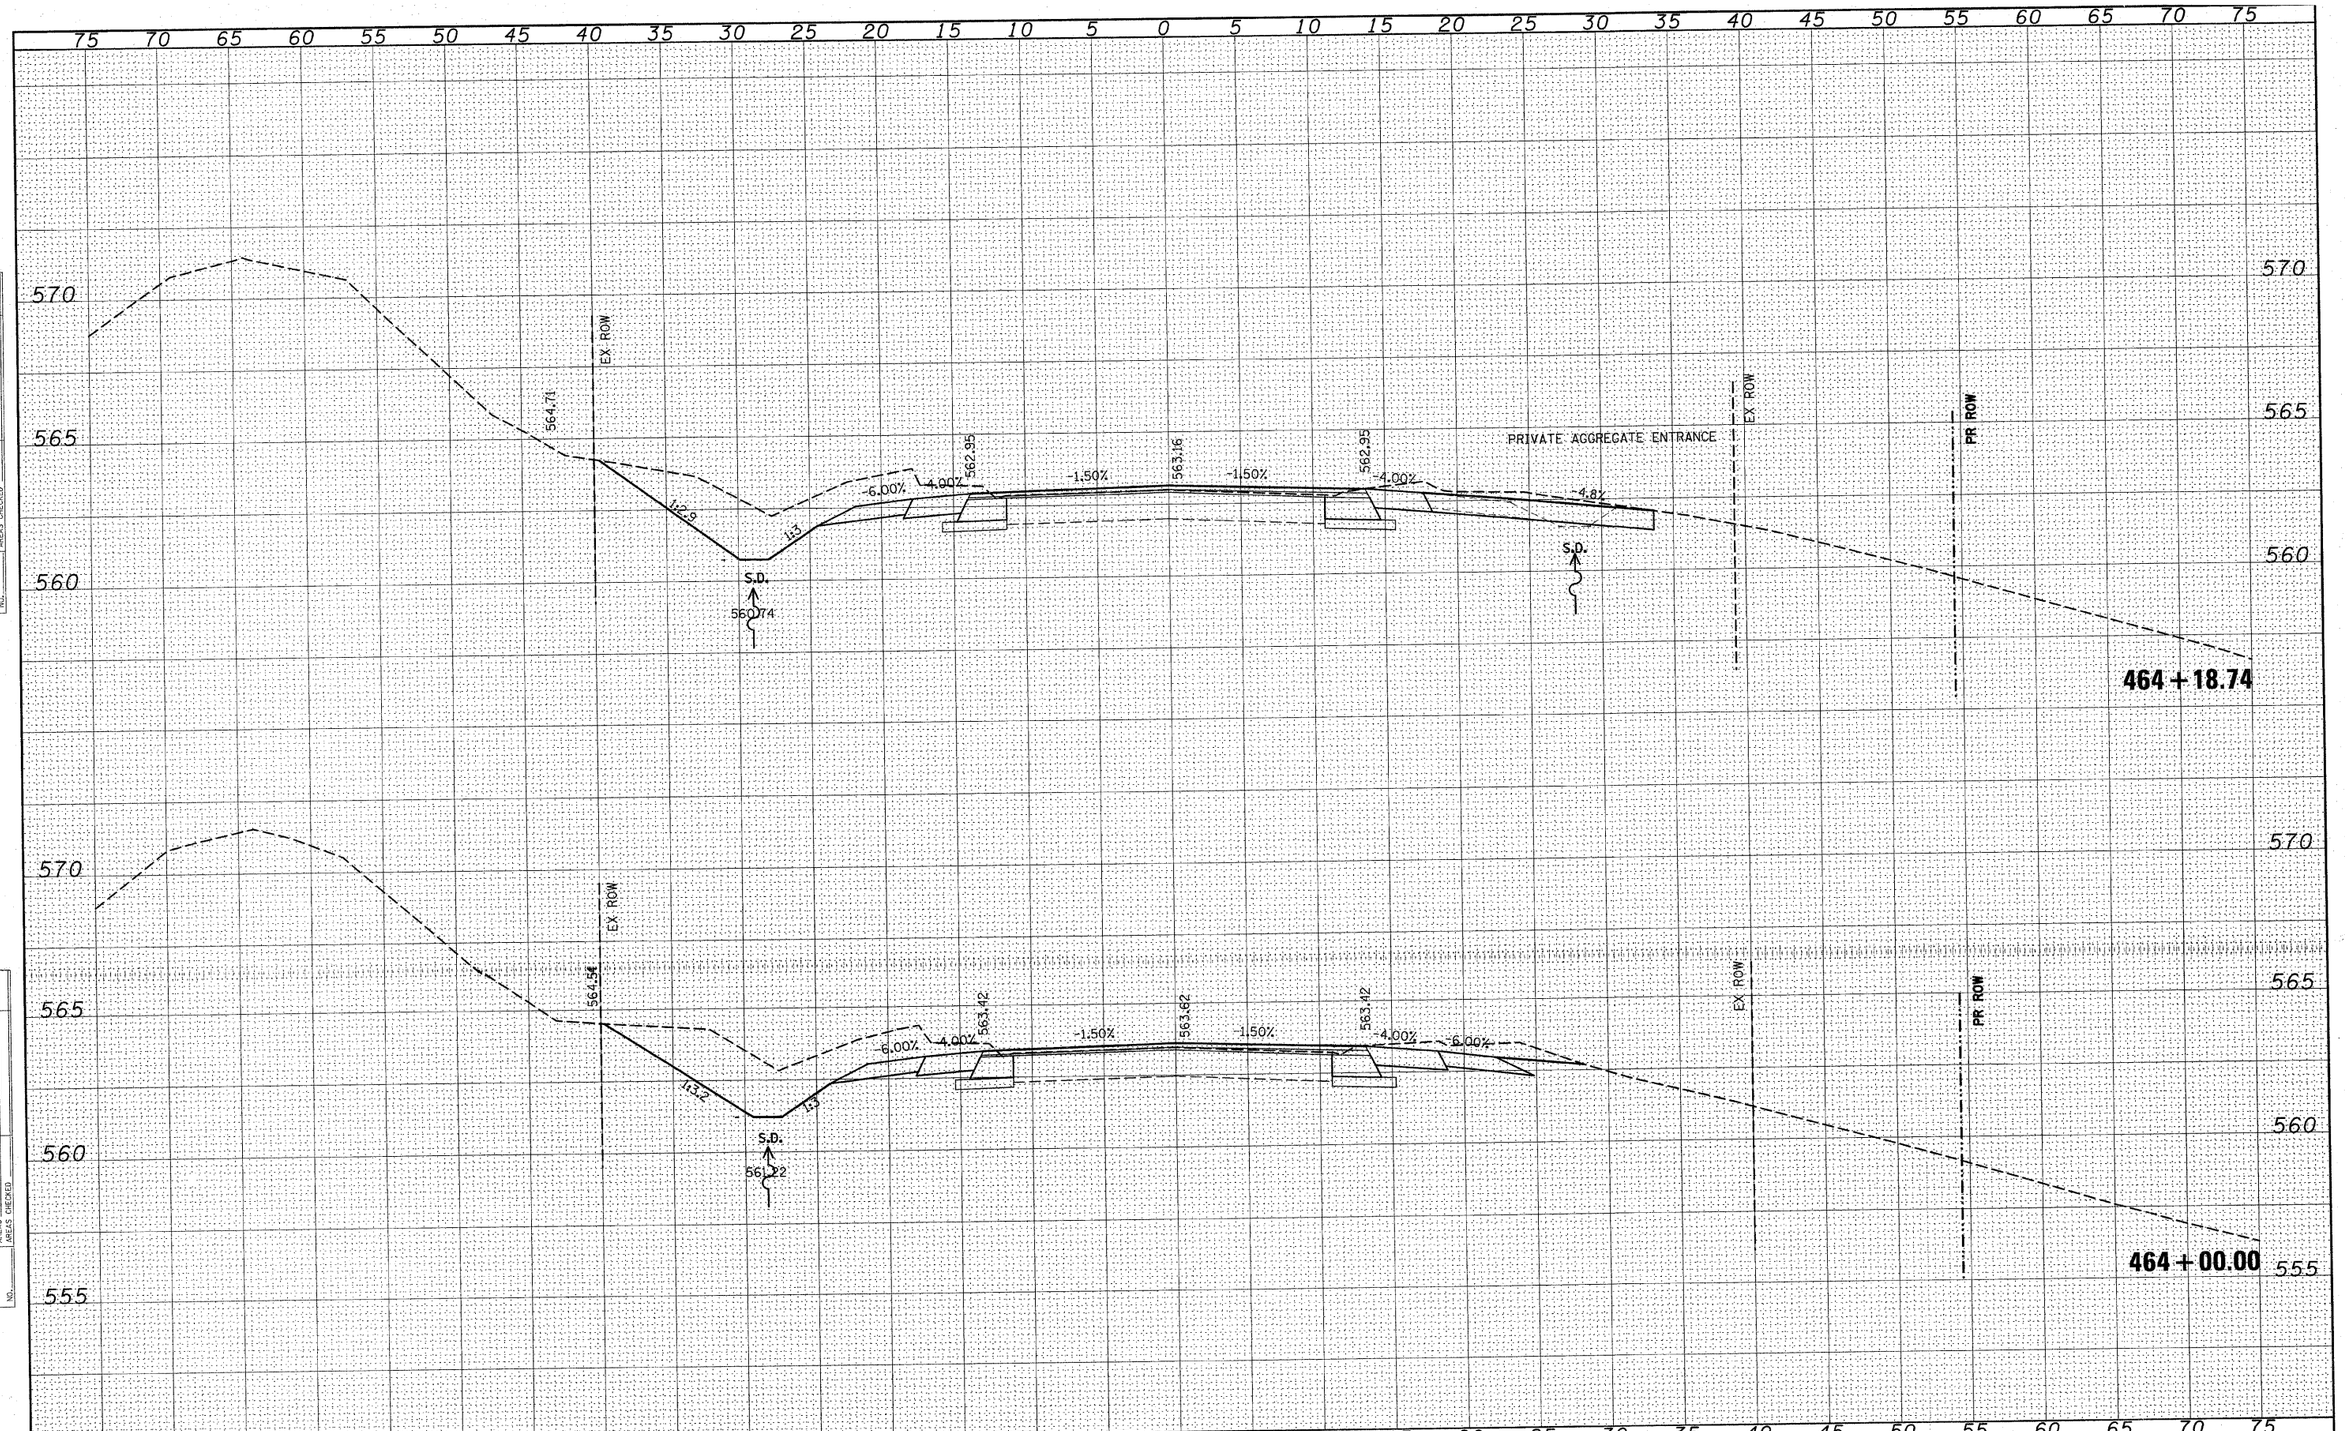


| FINAL SURVEY | BY | DATE |
|---|---|---|
| SURVEYED | | |
| PLOTTED | | |
| TEMPLATE | | |
| AREAS | | |
| AREAS CHECKED | | |
| NOTE BOOK | | |
| NO. | | |

| ORIGINAL SURVEY | BY | DATE |
|---|---|---|
| SURVEYED | | |
| PLOTTED | | |
| TEMPLATE | | |
| AREAS | | |
| AREAS CHECKED | | |
| NOTE BOOK | | |
| NO. | | |

| | | | |
|---|---|---|---|
| FILE NAME = $FILEL$ | USER NAME = $USER$ | DESIGNED - ___ | REVISED - ___ _____ |
| | | DRAWN - ___ | REVISED - ___ _____ |
| | PLOT SCALE = $SCALE$ | CHECKED - ___ | REVISED - ___ _____ |
| | PLOT DATE = $DATE$ | DATE - _____ | REVISED - ___ _____ |

**STATE OF ILLINOIS**
**DEPARTMENT OF TRANSPORTATION**

**158 CROSS SECTIONS**

SCALE: _____ | SHEET NO. __ OF ___ SHEETS | STA. 464+00.00 TO STA. 464+18.74

| F.A.P. RTE. | SECTION | COUNTY | TOTAL SHEETS | SHEET NO. |
|---|---|---|---|---|
| 809 | (133,134)RS-5, 135RS-6 | ST. CLAIR | 762 | 484G |

CONTRACT NO. 76A47

ILLINOIS FED. AID PROJECT