FINAL SURVEY	BY	DATE
SURVEYED		
PLOTTED		
TOPSOIL		
NOTE BOOK	AREAS	
NO.	AREAS CHECKED	

ORIGINAL SURVEY	BY	DATE
SURVEYED		
PLOTTED		
TOPSOIL		
NOTE BOOK	AREAS	
NO.	AREAS CHECKED	

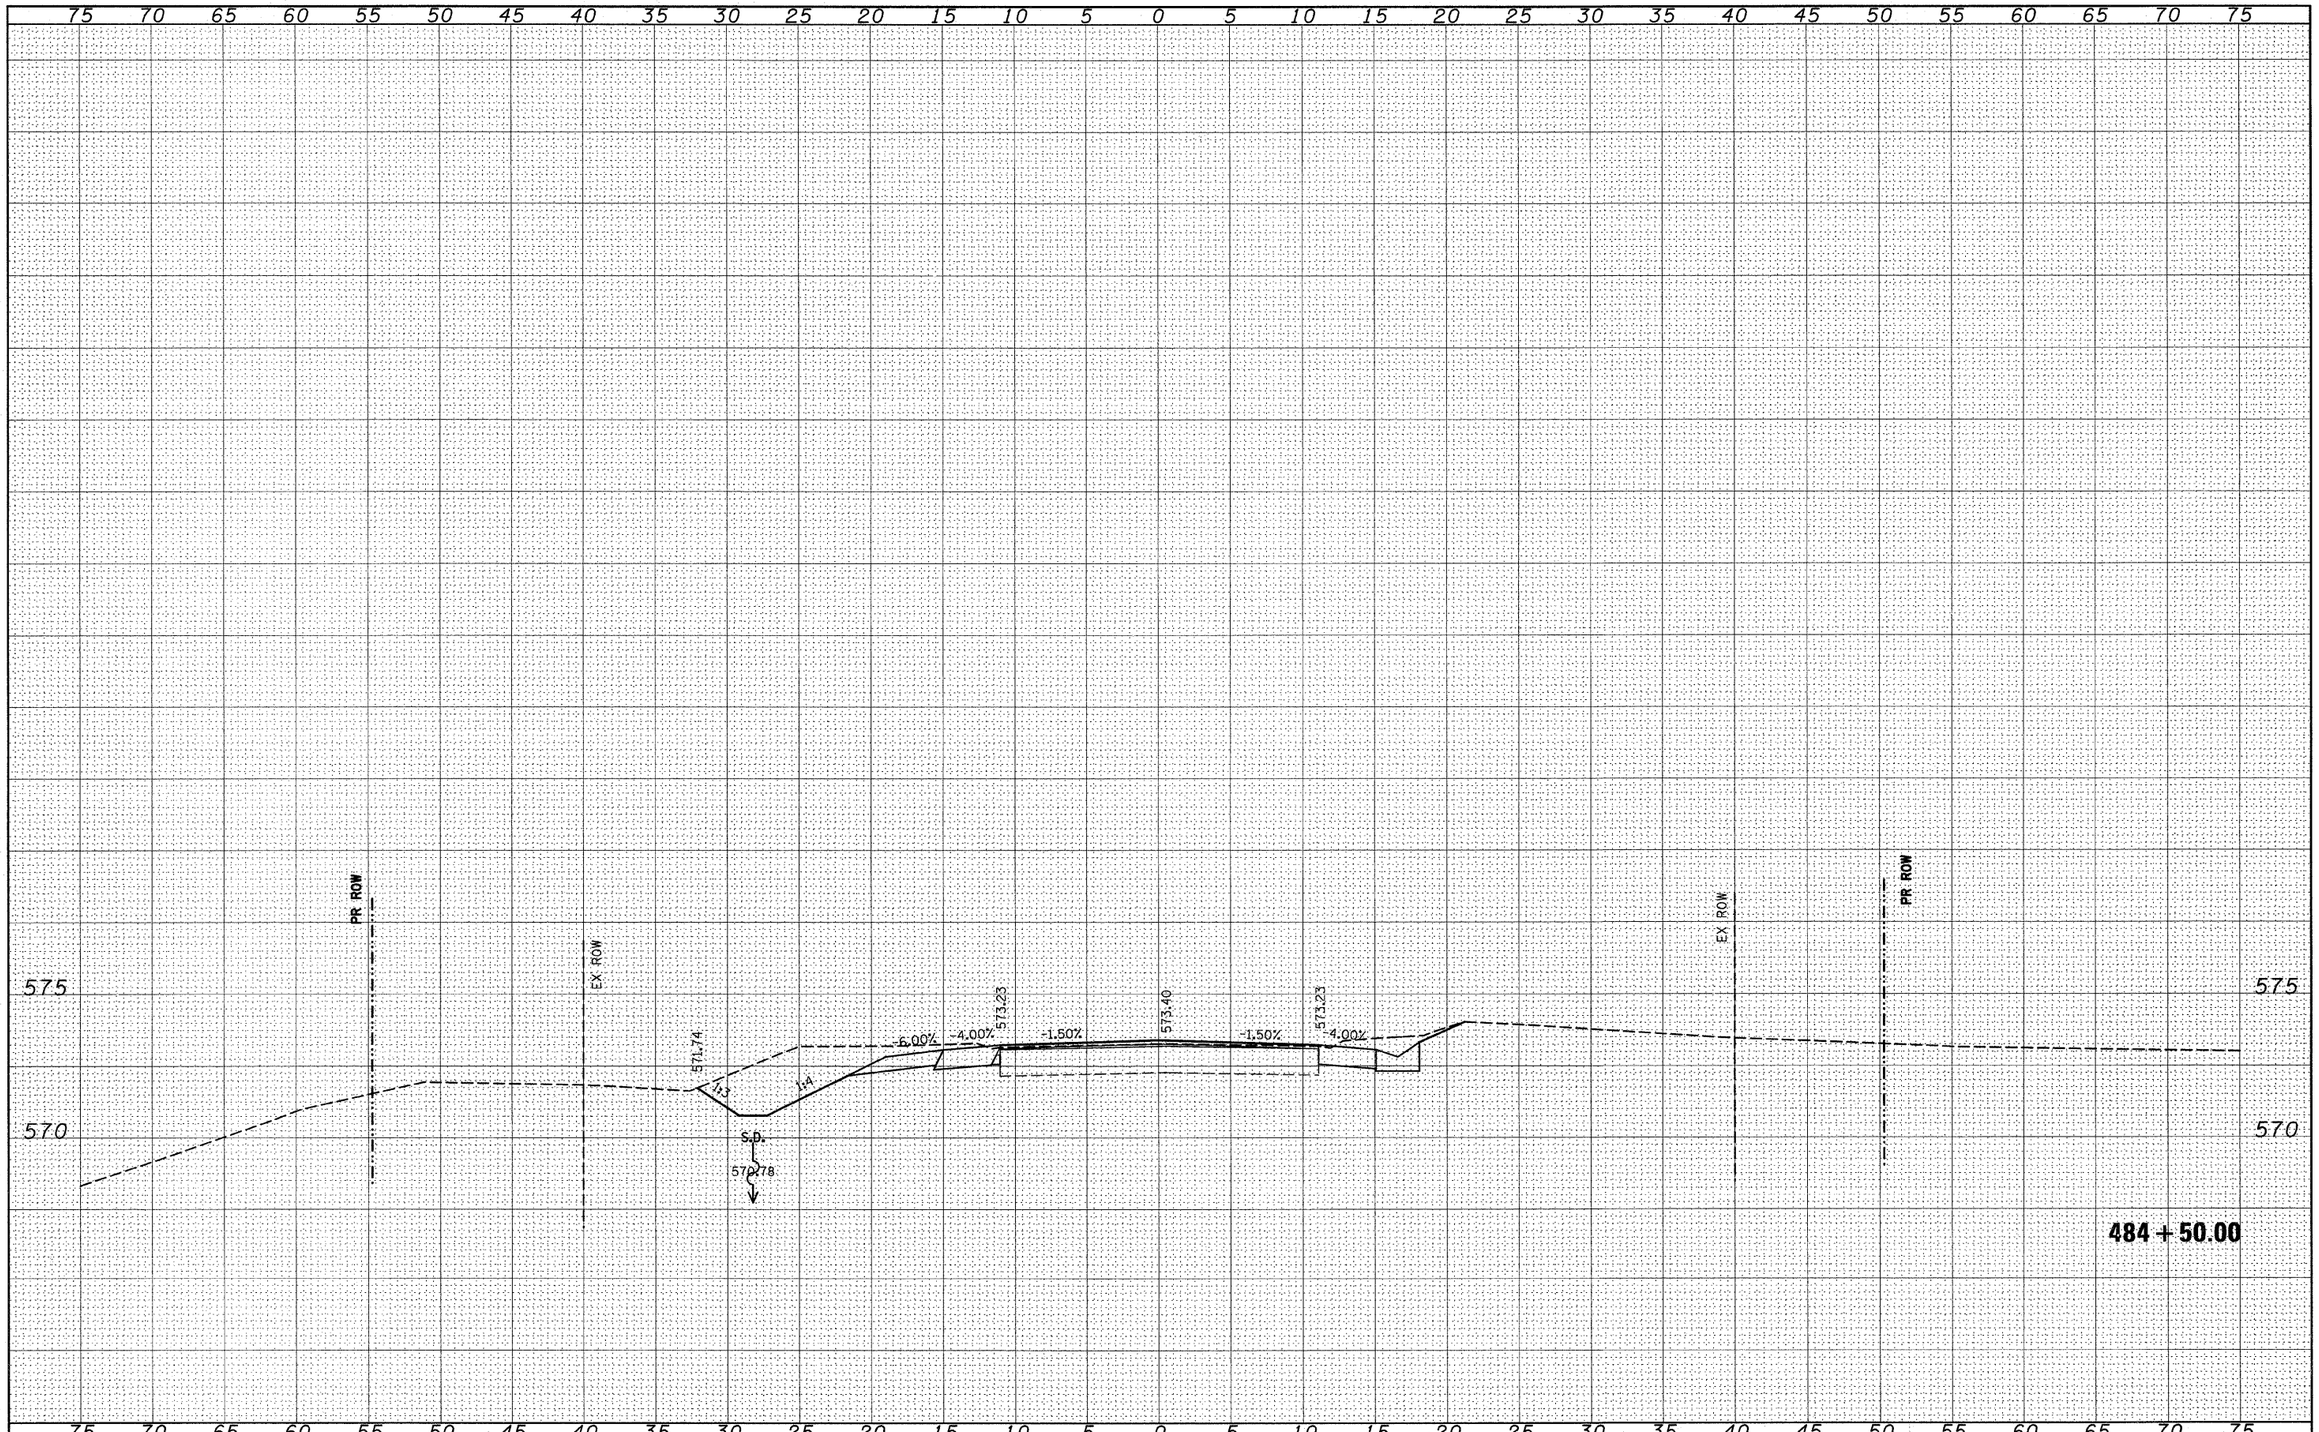

FILE NAME = $FILEL$	USER NAME = $USER$	DESIGNED - ---	REVISED - ---	**STATE OF ILLINOIS DEPARTMENT OF TRANSPORTATION**	**158 CROSS SECTIONS**
		DRAWN - ---	REVISED - ---		
	PLOT SCALE = $SCALE$	CHECKED - ---	REVISED - ---		
	PLOT DATE = $DATE$	DATE - ---	REVISED - ---		

SCALE: _____ | SHEET NO. __ OF ___ SHEETS | STA. 484+50.00 TO STA. 484+50.00

F.A.P. RTE.	SECTION	COUNTY	TOTAL SHEETS	SHEET NO.
809	(133,134)RS-5, 135RS-6	ST. CLAIR	762	517
		CONTRACT NO. 76A47		
		ILLINOIS FED. AID PROJECT		