| FINAL SURVEY | BY | DATE |
|---|---|---|
| SURVEYED | | |
| PLOTTED | | |
| TEMPLATE | | |
| NOTE BOOK | | |
| NO. | | |
| AREAS | | |
| AREAS CHECKED | | |

| ORIGINAL SURVEY | BY | DATE |
|---|---|---|
| SURVEYED | | |
| PLOTTED | | |
| TEMPLATE | | |
| NOTE BOOK | | |
| NO. | | |
| AREAS | | |
| AREAS CHECKED | | |

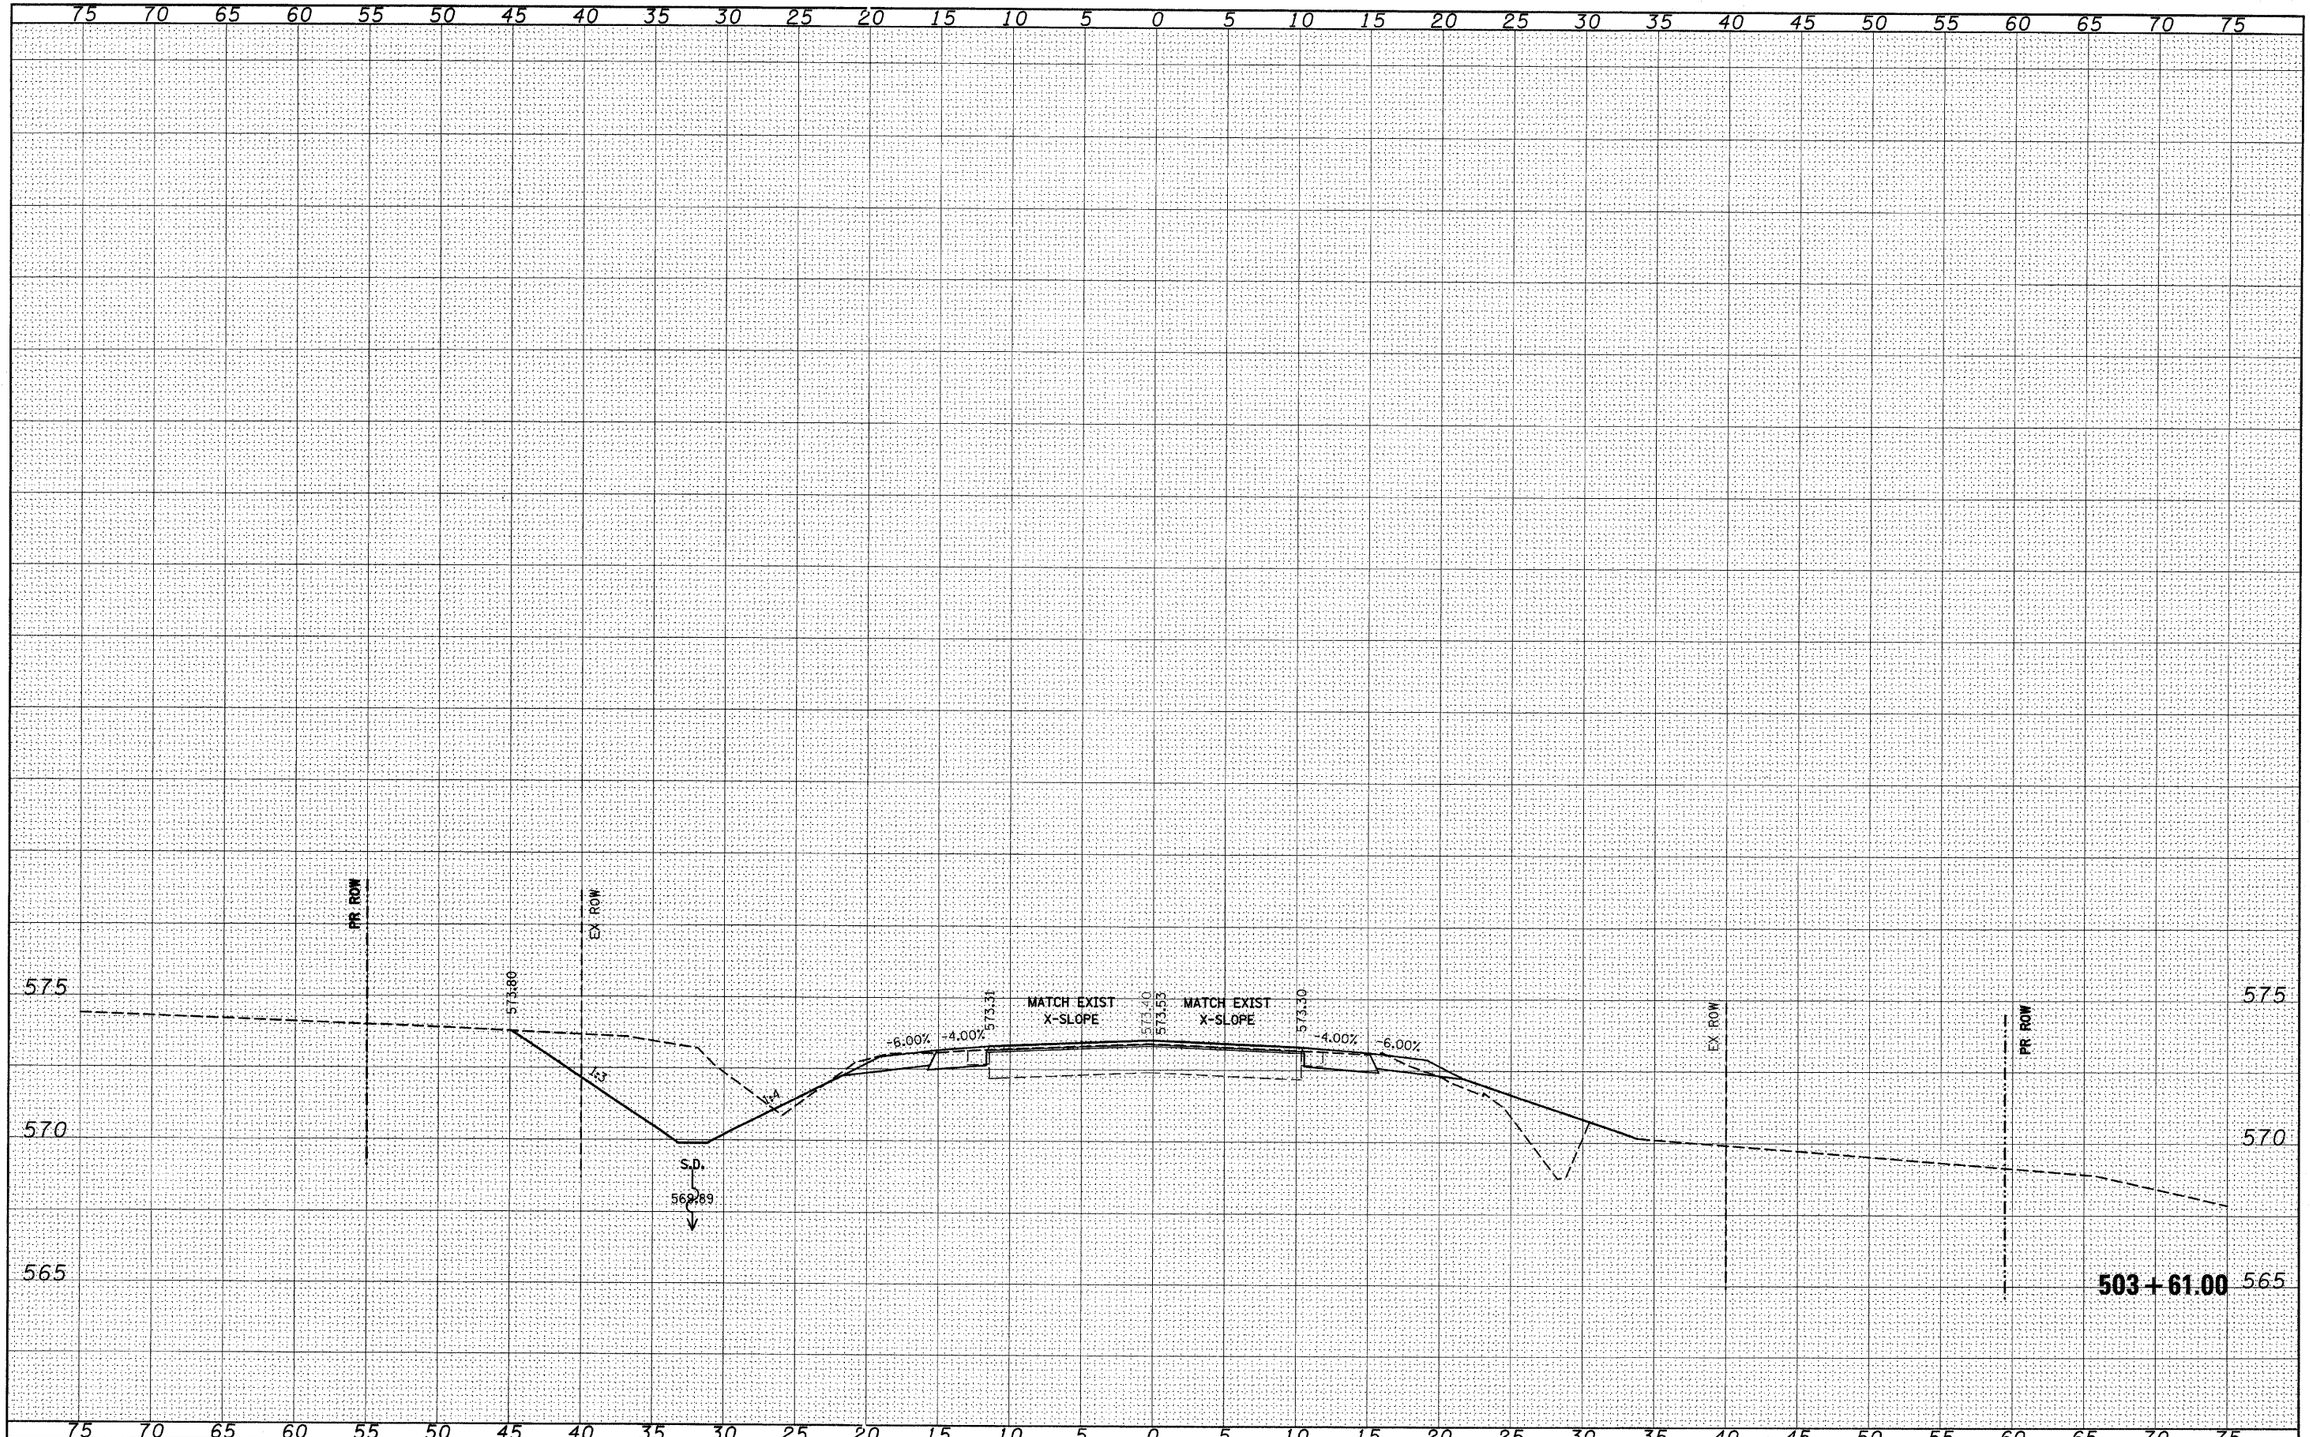


| FILE NAME = | USER NAME = #USER# | DESIGNED - | REVISED - |
|---|---|---|---|
| #FILE1# | | DRAWN - | REVISED - |
| | PLOT SCALE = #SCALE# | CHECKED - | REVISED - |
| | PLOT DATE = #DATE# | DATE - | REVISED - |

**STATE OF ILLINOIS**
**DEPARTMENT OF TRANSPORTATION**

**IL 158**

SCALE: _____ | SHEET NO. __ OF ___ SHEETS | STA. 503+61.00 TO STA. 503+61.00

| F.A.P. RTE. | SECTION | COUNTY | TOTAL SHEETS | SHEET NO. |
|---|---|---|---|---|
| 809 | (133,134)RS-5, 135RS-6 | ST. CLAIR | 762 | 538 |
| | | CONTRACT NO. 76A47 | | |
| | ILLINOIS FED. AID PROJECT | | | |