FINAL SURVEY	NOTE BOOK	NO.	SURVEYED	PLOTTED	TYPED	AREAS	AREAS	BY	DATE
							CHECKED		

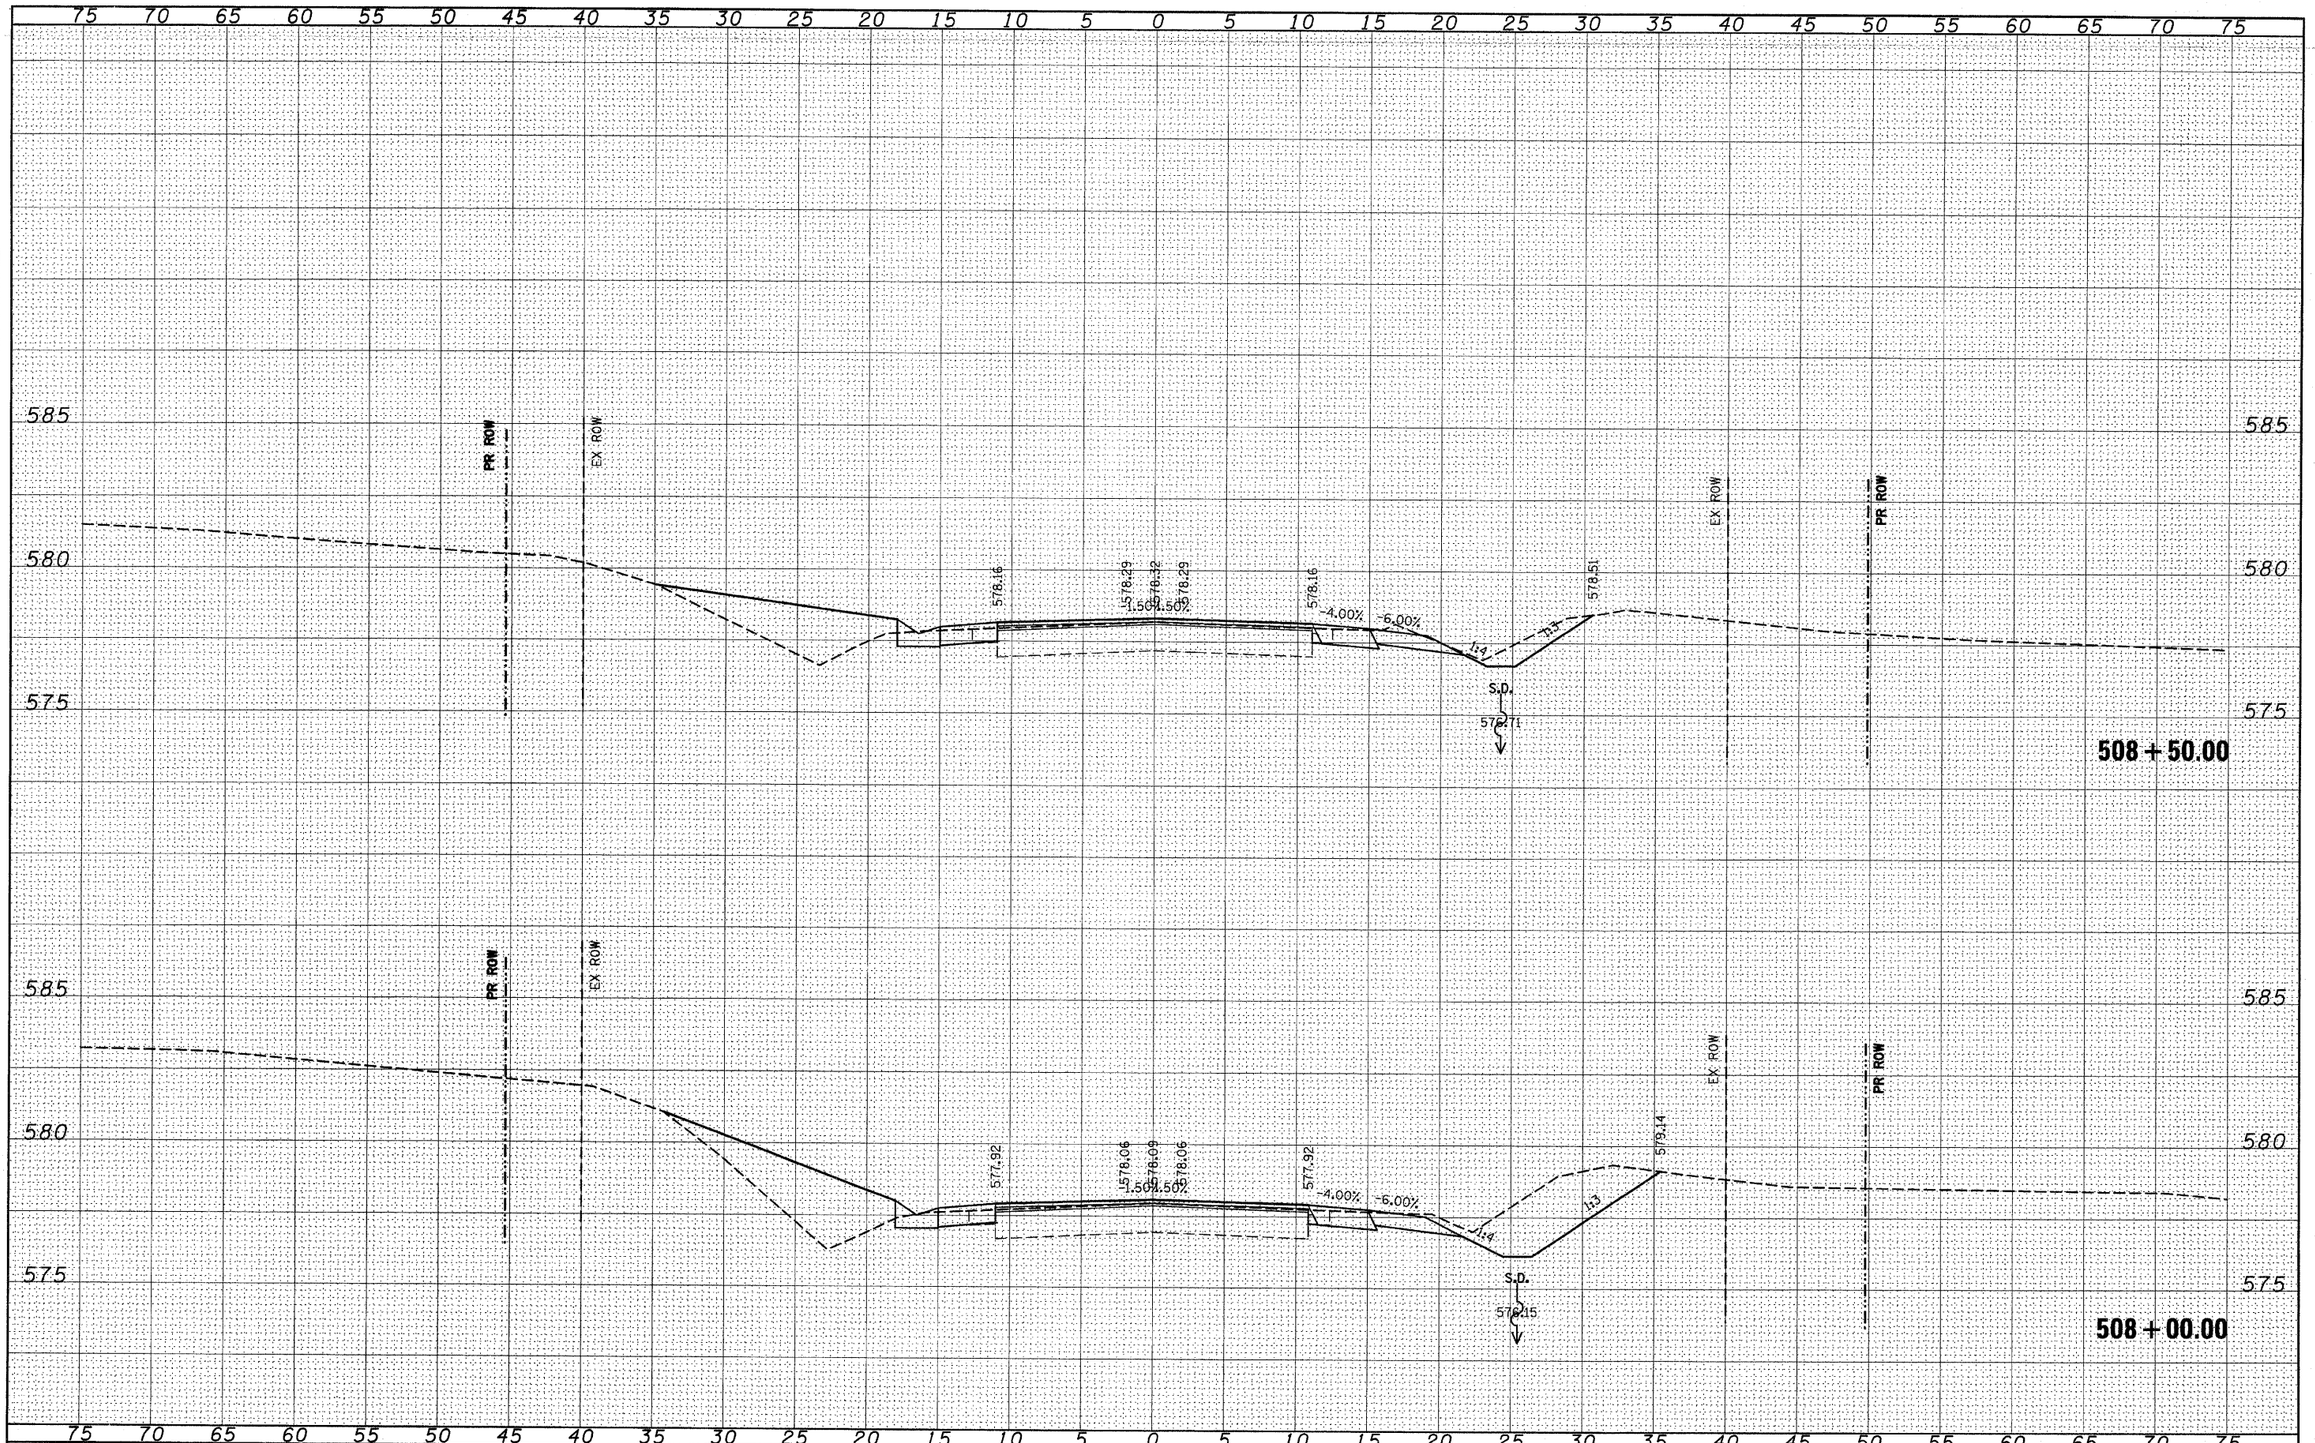

ORIGINAL SURVEY	NOTE BOOK	NO.	SURVEYED	PLOTTED	TYPED	AREAS	AREAS	BY	DATE
							CHECKED		

FILE NAME = *FILEL*	USER NAME = *USER*	DESIGNED - ___	REVISED - ___
		DRAWN - ___	REVISED - ___
	PLOT SCALE = *SCALE*	CHECKED - ___	REVISED - ___
	PLOT DATE = *DATE*	DATE - _____	REVISED - ___

STATE OF ILLINOIS
DEPARTMENT OF TRANSPORTATION

IL 158

SCALE: _____ | SHEET NO. __ OF ___ SHEETS | STA. 508+00.00 TO STA. 508+50.00

F.A.P. RTE.	SECTION	COUNTY	TOTAL SHEETS	SHEET NO.
809	(133,134)RS-5, 135RS-6	ST. CLAIR	762	543

CONTRACT NO. 76A47

ILLINOIS FED. AID PROJECT