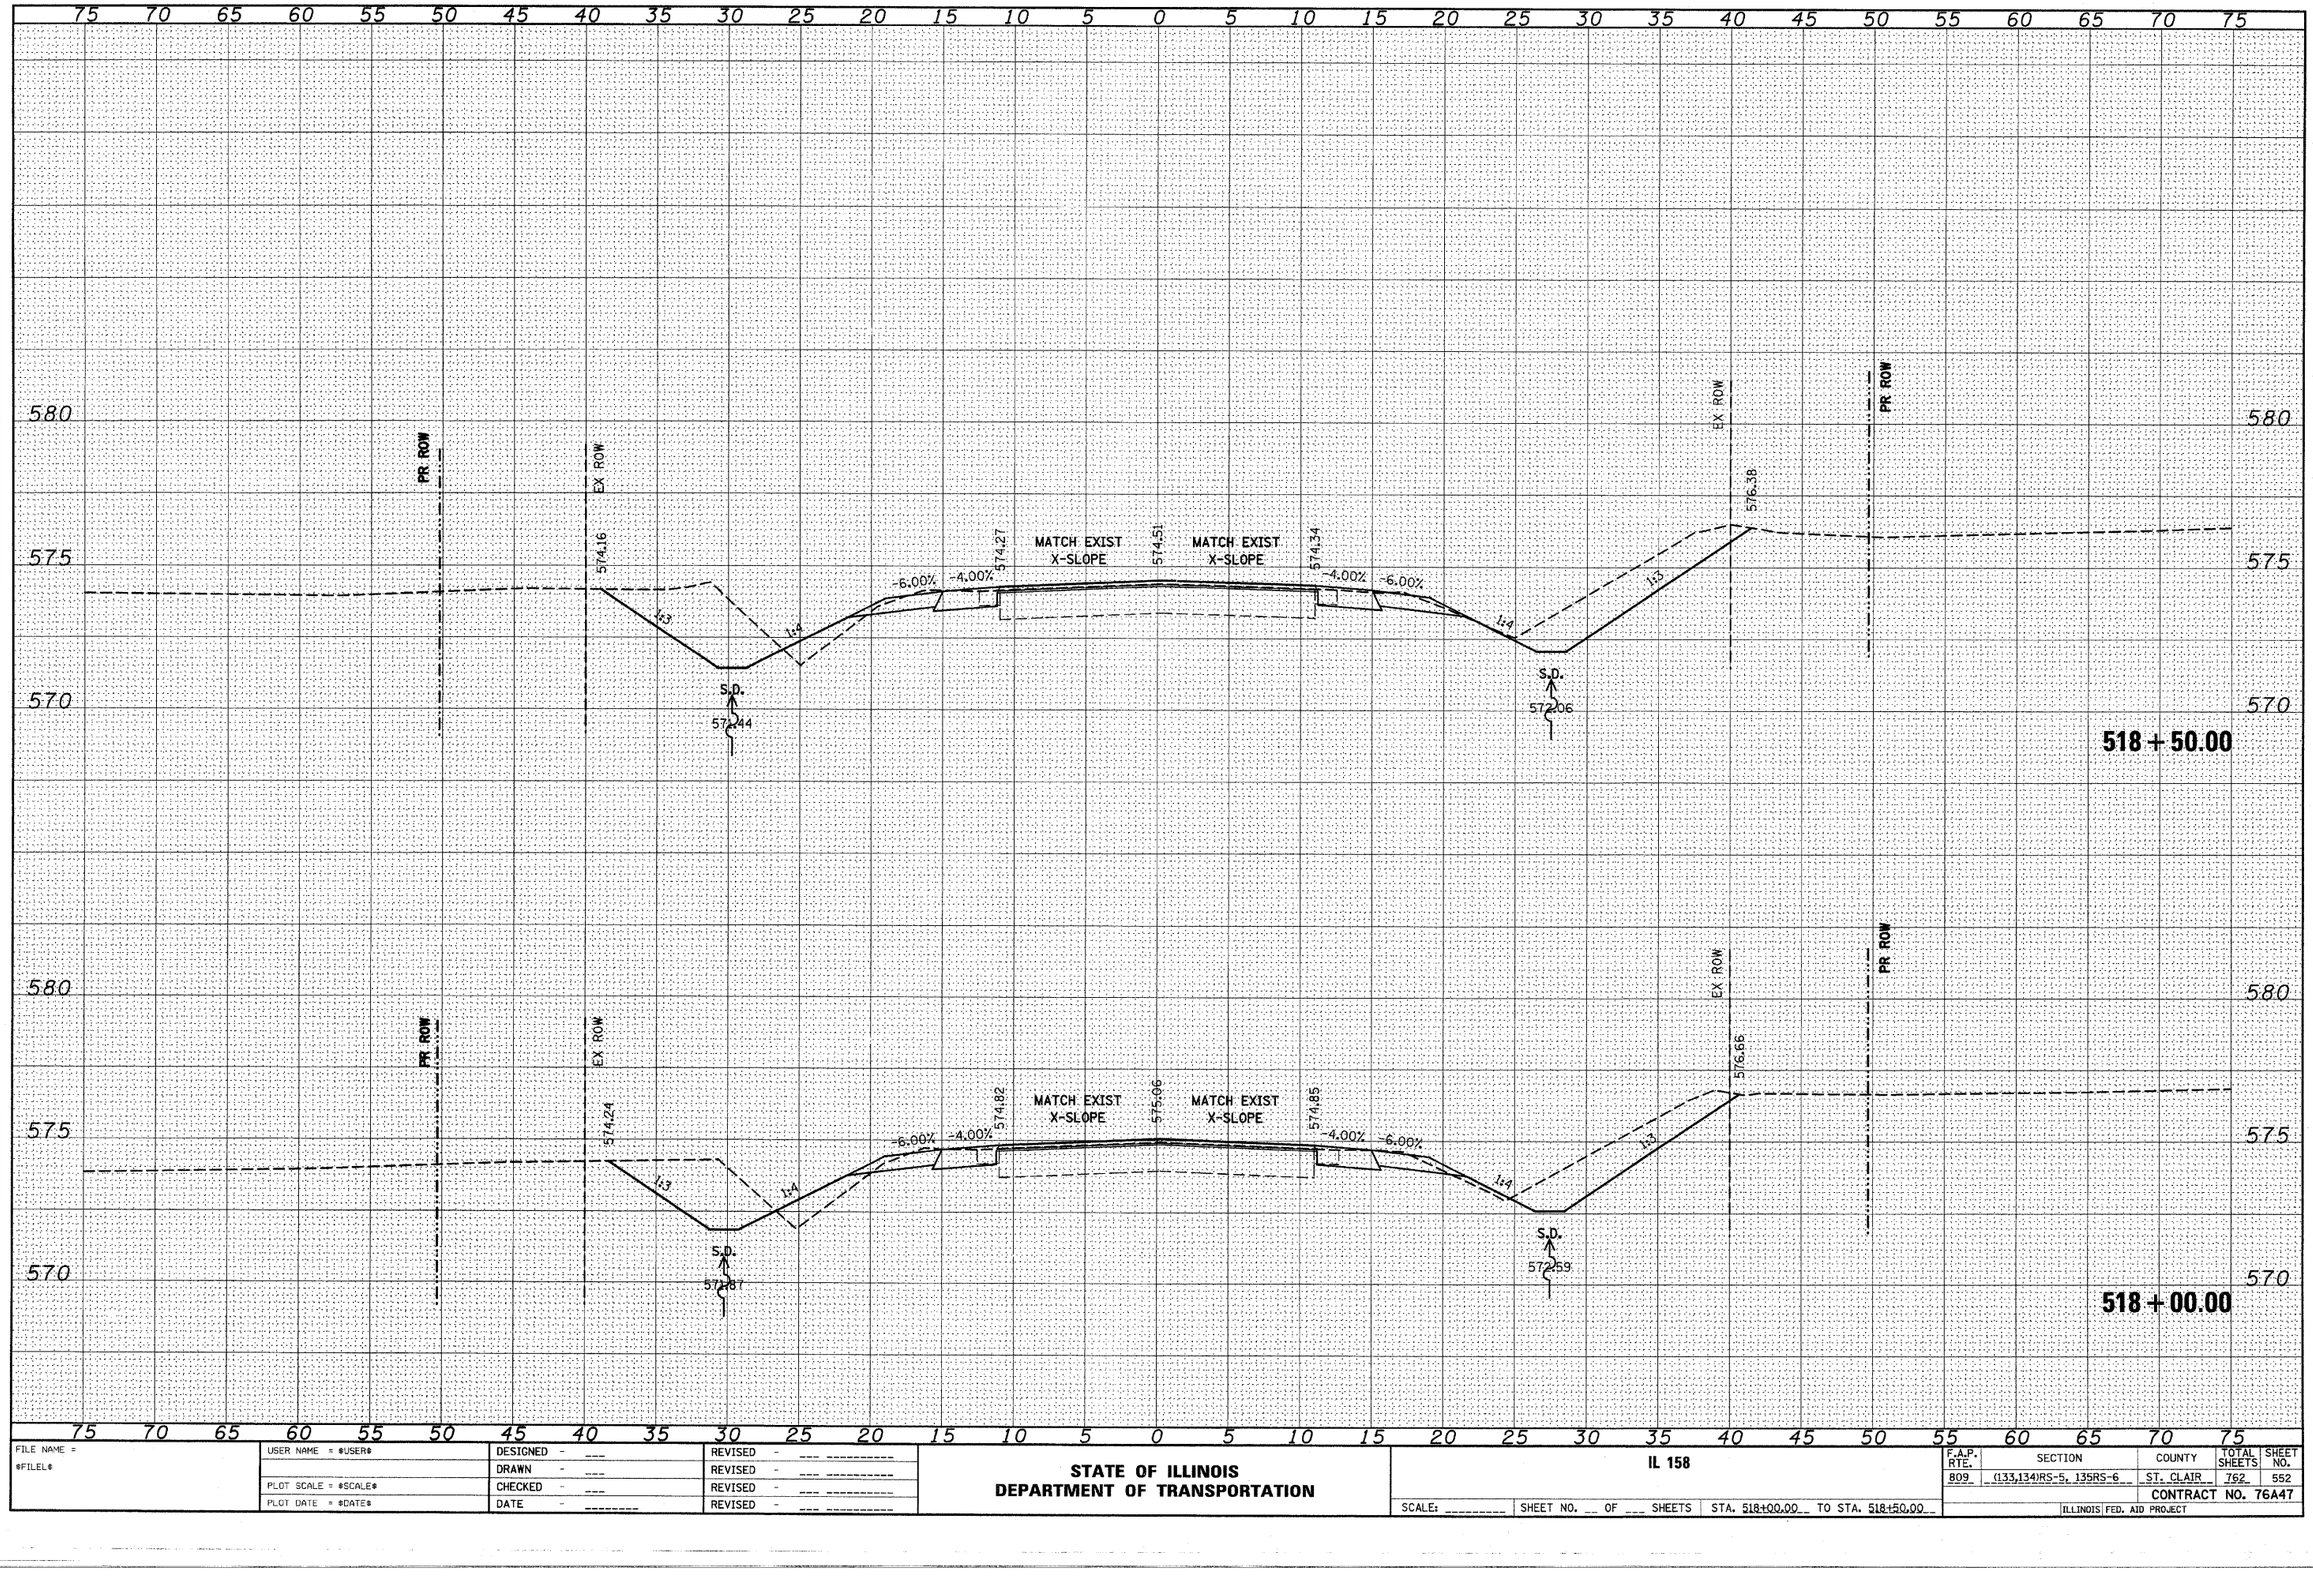

FINAL SURVEY	BY	DATE
SURVEYED		
PLOTTED		
FIELD BOOK		
NOTE BOOK		
NO.	AREAS CHECKED	

ORIGINAL SURVEY	BY	DATE
SURVEYED		
PLOTTED		
FIELD BOOK		
NOTE BOOK		
NO.	AREAS CHECKED	

FILE NAME = #FILE1#	USER NAME = #USER#	DESIGNED - ___	REVISED - ___ _____
		DRAWN - ___	REVISED - ___ _____
	PLOT SCALE = #SCALE#	CHECKED - ___	REVISED - ___ _____
	PLOT DATE = #DATE#	DATE - _____	REVISED - ___ _____

STATE OF ILLINOIS
DEPARTMENT OF TRANSPORTATION

IL 158

SCALE: _____ | SHEET NO. __ OF ___ SHEETS | STA. 518+00.00 | TO STA. 518+50.00

F.A.P. RTE.	SECTION	COUNTY	TOTAL SHEETS	SHEET NO.
809	(133,134)RS-5, 135RS-6	ST. CLAIR	762	552

CONTRACT NO. 76A47

ILLINOIS | FED. AID PROJECT