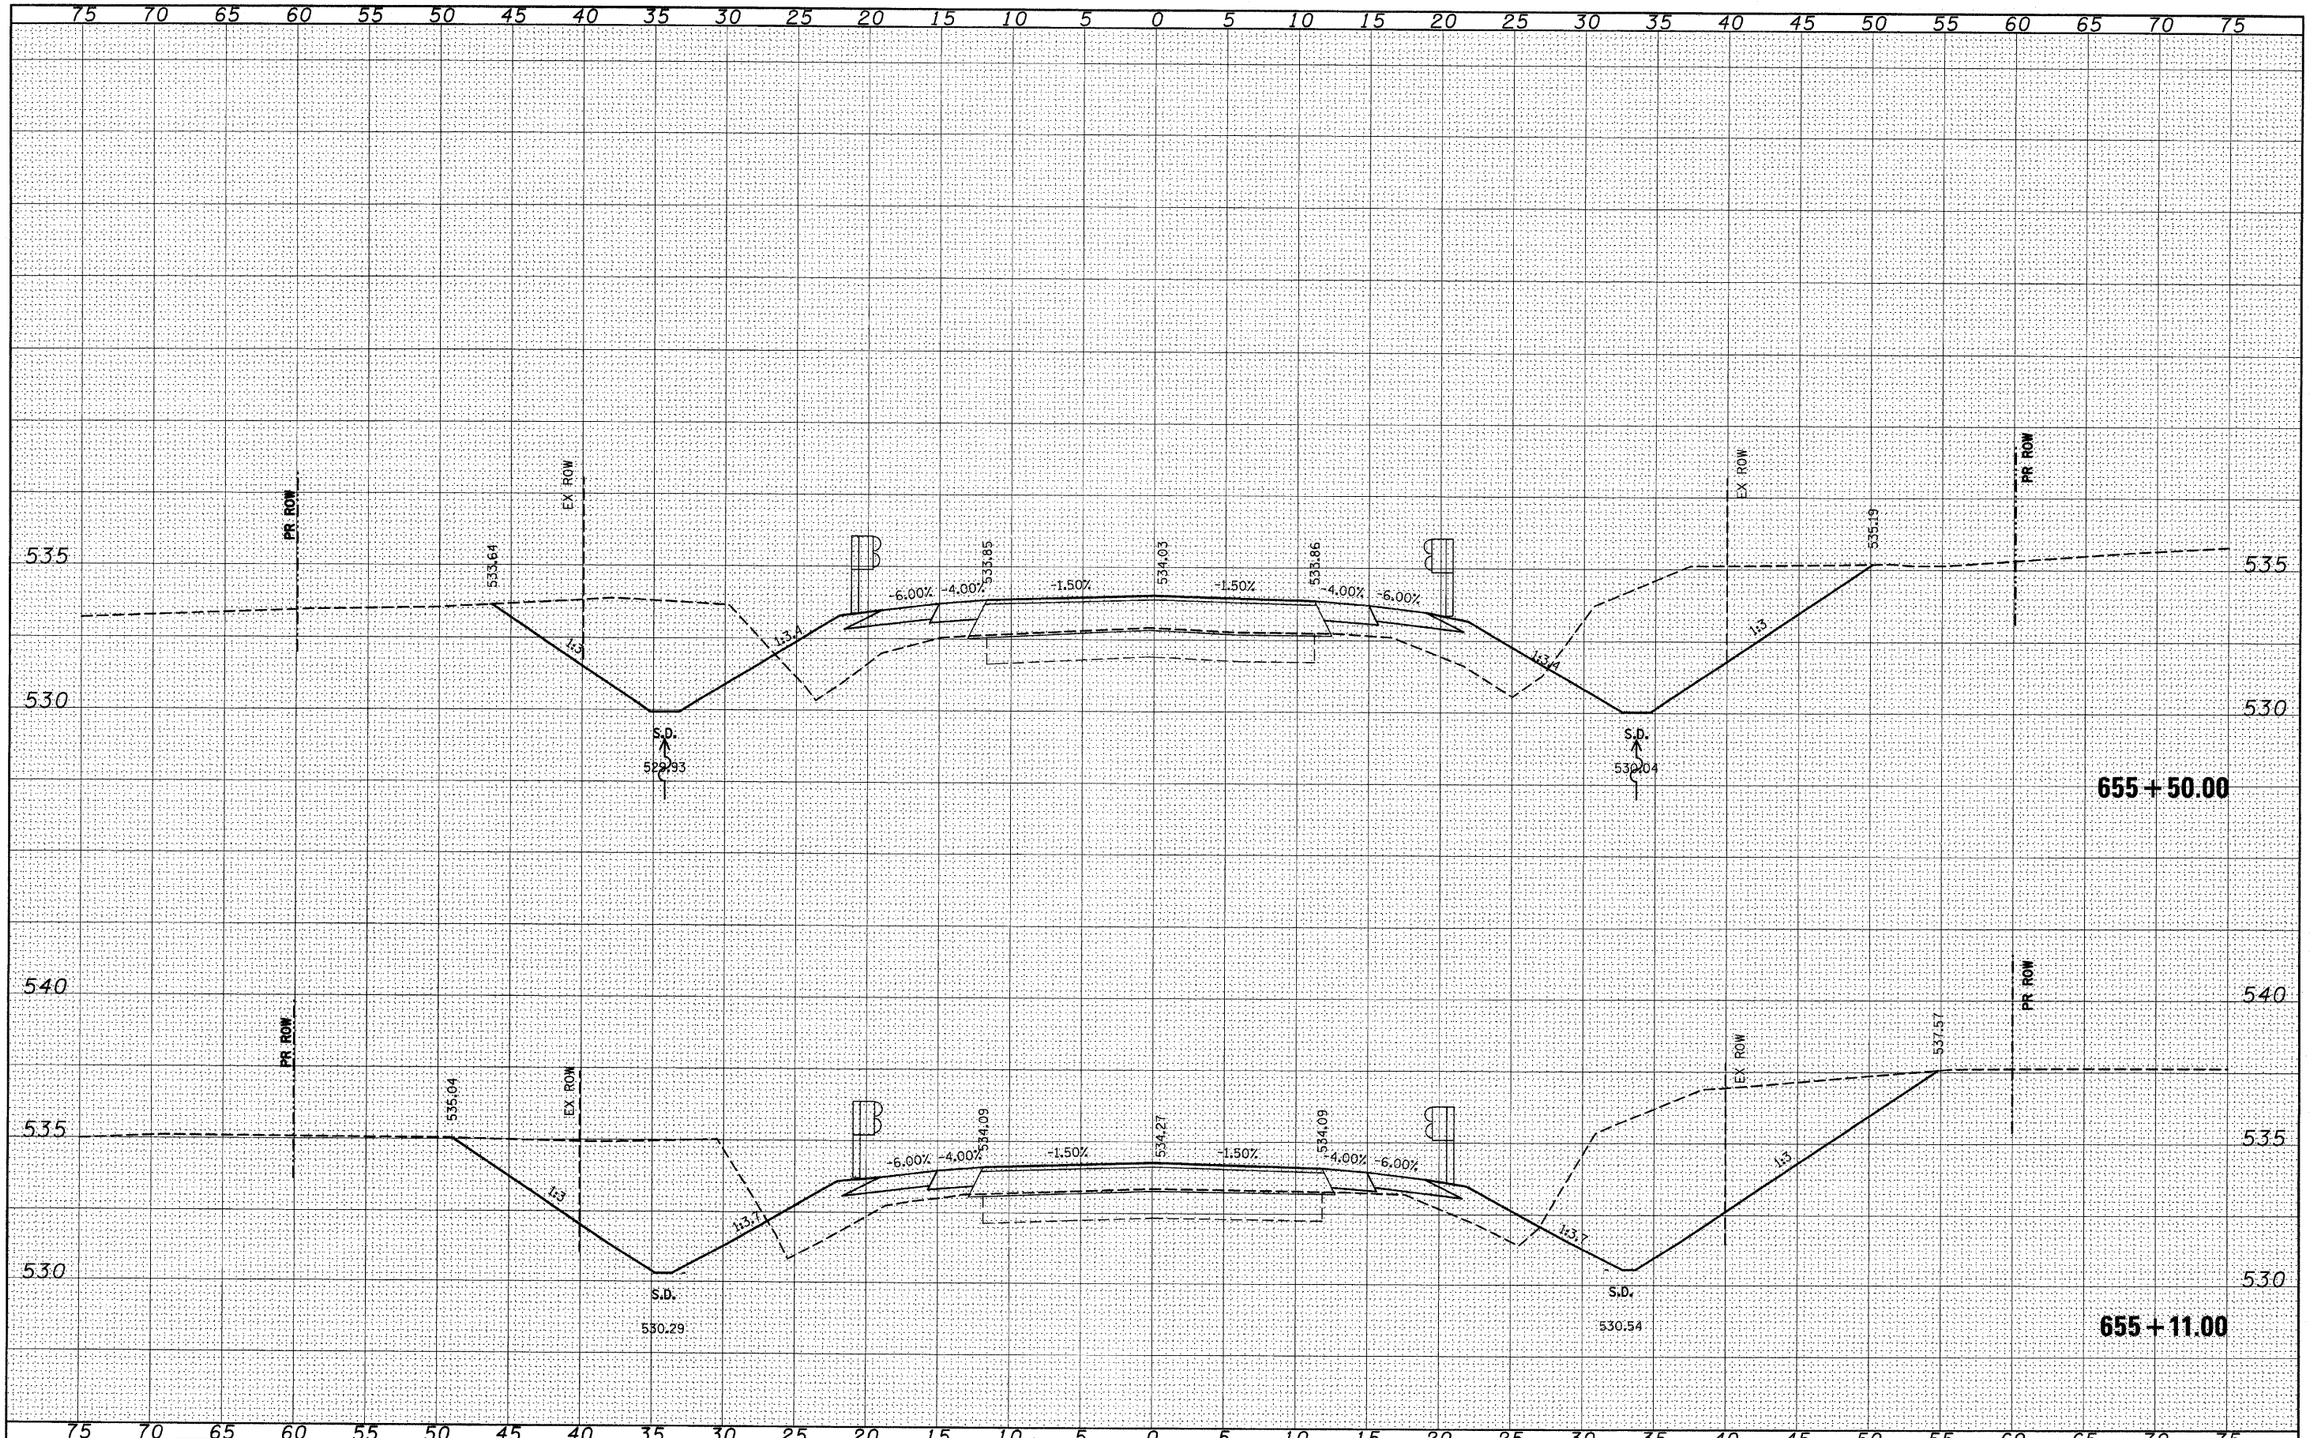

FINAL SURVEY — NOTE BOOK — NO.

	BY	DATE
SURVEYED		
PLOTTED		
TEMPLATE		
AREAS		
AREAS CHECKED		

ORIGINAL SURVEY — NOTE BOOK — NO.

	BY	DATE
SURVEYED		
PLOTTED		
TEMPLATE		
AREAS		
AREAS CHECKED		

FILE NAME = c:\pw_work\PWIDOT\KARLASAL\dms51269\xssht019022.dgn	USER NAME = karlasal	DESIGNED - ___	REVISED - ___	
		DRAWN - ___	REVISED - ___	
	PLOT SCALE = 5.0000 ' / IN.	CHECKED - ___	REVISED - ___	
	PLOT DATE = 6/7/2009	DATE - _____	REVISED - ___	

STATE OF ILLINOIS
DEPARTMENT OF TRANSPORTATION

IL 158

SCALE: _____ | SHEET NO. __ OF ___ SHEETS | STA. 655+11.00 __ TO STA. 655+50.00

F.A.P. RTE.	SECTION	COUNTY	TOTAL SHEETS	SHEET NO.
809	(133,134)RS-5, 135RS-6	ST. CLAIR	762	682
		CONTRACT NO.76A47		
	ILLINOIS FED. AID PROJECT			