## LEGEND

- CONCRETE REMOVAL (SPECIAL)
- BUILDING REMOVAL
- TREE REMOVAL, ACRES
- LINEAR REMOVALS
- X — TREE REMOVAL
- A — TREE REMOVAL DELINEATION POINTS

R. MIN. = X. ANY FOUNDATIONS, PILES OR WALLS ASSOCIATED WITH THIS REMOVAL ITEM WITHIN PROPOSED RIGHT OF WAY SHALL BE REMOVED TO THIS MINIMUM DEPTH AS SPECIFIED. SEE DETAIL ON SHEET 26

NOTE:
SEE SHEETS 30 AND 31 FOR CLEARING, SPECIAL AND DEBRIS REMOVAL ITEMS.

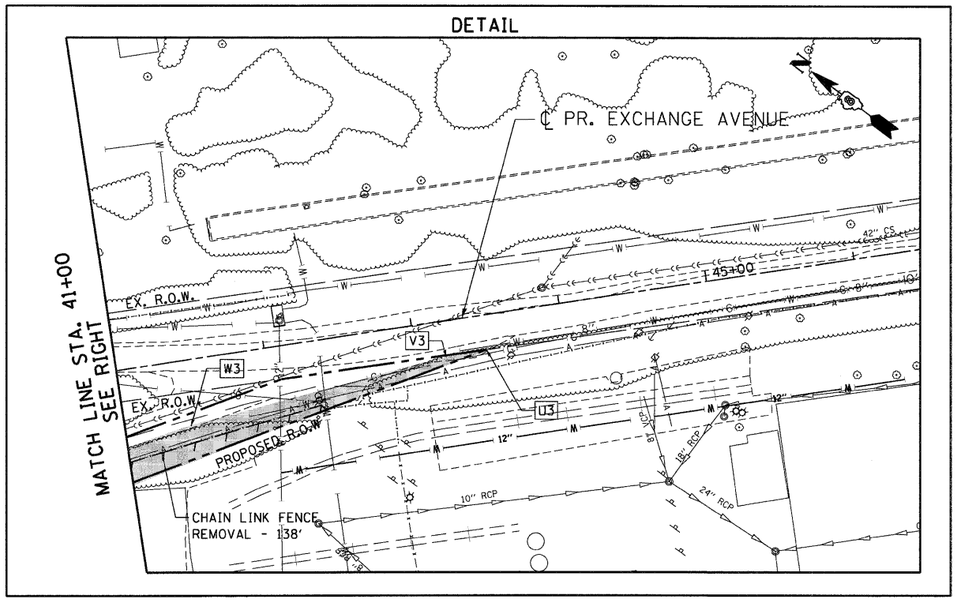


TREE REMOVAL, ACRES
DELINEATION POINTS

| | STA. | OFF. | AREA (ACRES) |
|---|---|---|---|
| A3 | 1015+23.51 | 46.57 LT | |
| B3 | 1017+52.16 | 17.85 RT | 0.537 |
| C3 | 1019+51.61 | 131.25 RT | |
| D3 | 1019+60.29 | 129.94 RT | |
| E3 | 1019+17.46 | 20.00 RT | |
| F3 | 1020+05.69 | 18.08 RT | |
| G3 | 1019+96.61 | 0.00 RT | |
| H3 | 1019+87.36 | 20.00 LT | |
| I3 | 1018+75.30 | 20.00 LT | |
| J3 | 1017+12.65 | 34.75 LT | |
| K3 | 1017+08.36 | 64.41 LT | |
| L3 | 37+95.93 | 342.29 RT | |
| M3 | 38+10.50 | 344.48 RT | 0.028 |
| N3 | 38+45.90 | 265.53 RT | |
| O3 | 38+33.47 | 259.92 RT | |
| P3 | 37+39.14 | 130.72 RT | |
| Q3 | 38+64.30 | 113.11 RT | 0.466 |
| R3 | 38+59.12 | 212.60 RT | |
| S3 | 39+50.33 | 229.27 RT | |
| T3 | 39+53.47 | 109.64 RT | |
| U3 | 43+47.36 | 23.42 RT | |
| V3 | 43+19.98 | 24.23 RT | |
| W3 | 41+44.07 | 44.32 RT | |
| X3 | 39+45.98 | 80.98 RT | |
| Y3 | 37+38.79 | 129.04 RT | |

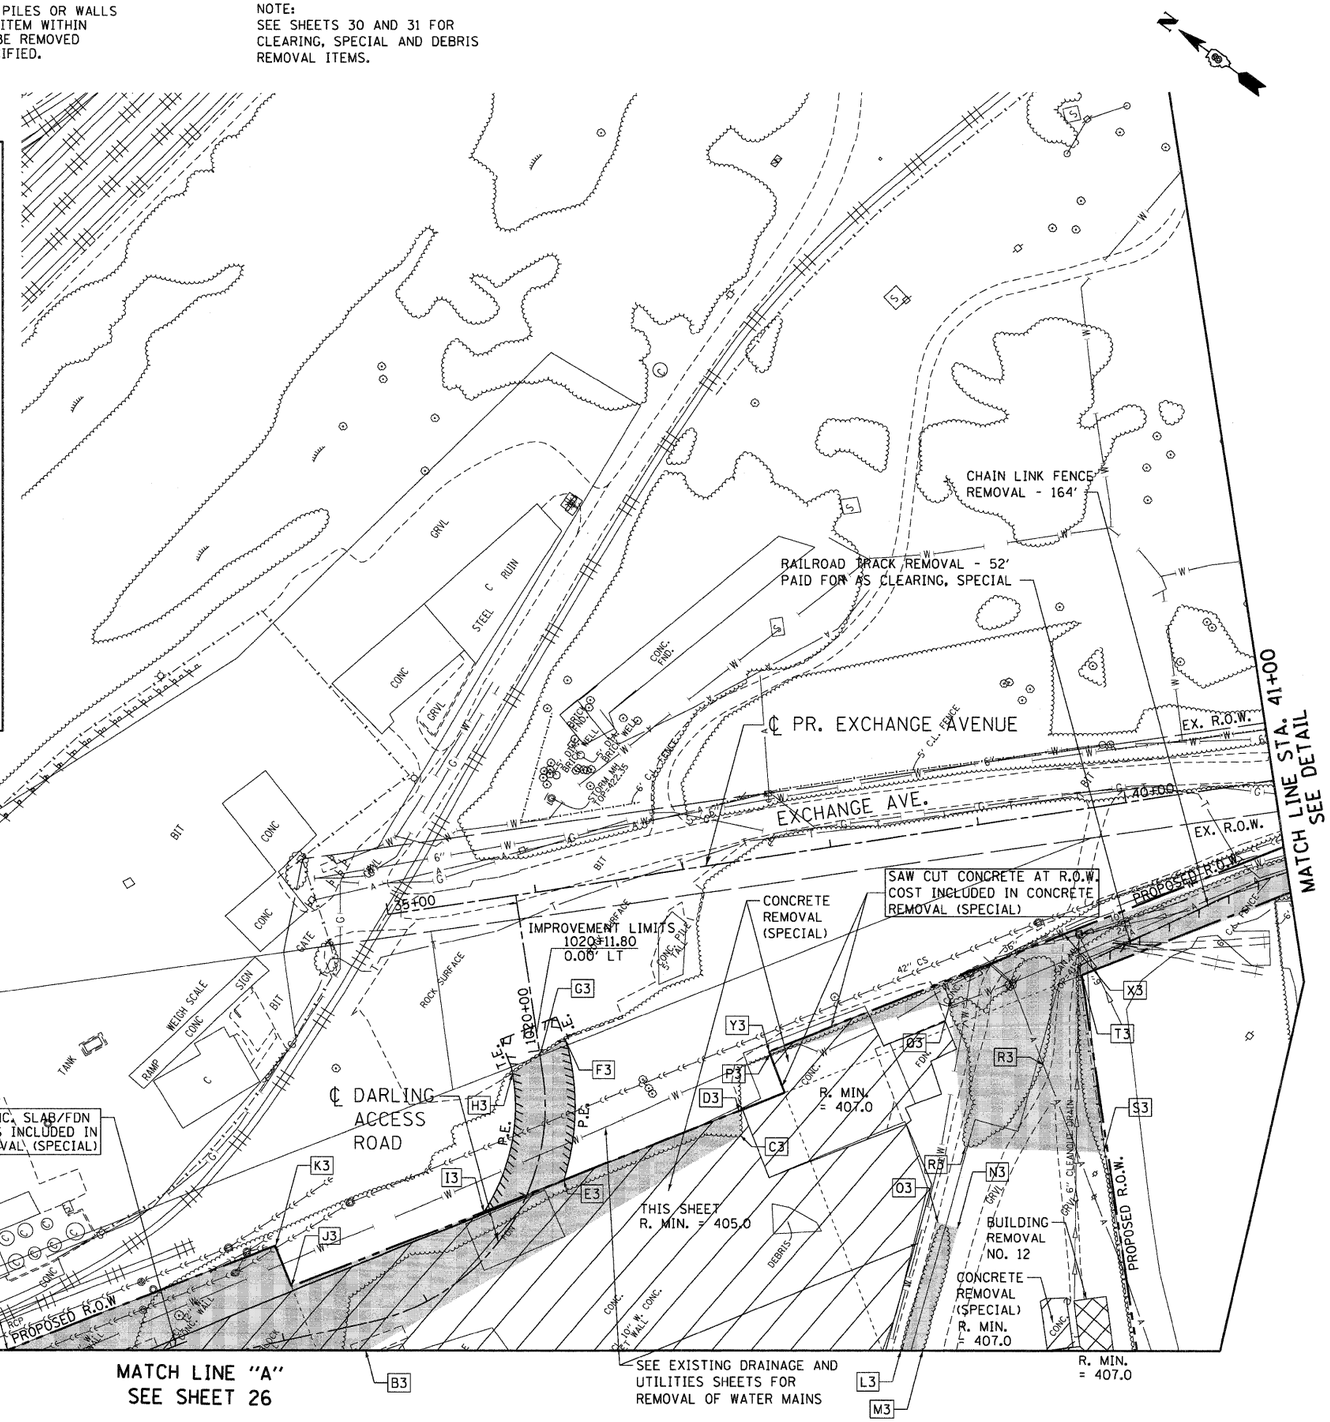


| | | | | | | | | | |
|---|---|---|---|---|---|---|---|---|---|
| FILE NAME = $FILEL$ | USER NAME = $USER$ | DESIGNED - JB | REVISED - | STATE OF ILLINOIS DEPARTMENT OF TRANSPORTATION I-70 CONNECTION | PROPOSED I-70 EXISTING PLAN & REMOVALS STA. 35+00 TO STA. 41+00 | F.A.P. RTE. | SECTION | COUNTY | TOTAL SHEETS / SHEET NO. |
| | | DRAWN - JB | REVISED - | | | 998 | 82-2-1HVB | ST. CLAIR | 285 / 27 |
| TENG & ASSOCIATES, INC. ENGINEERS/ARCHITECTS/PLANNERS CHICAGO, ILLINOIS | PLOT SCALE = $SCALE$ | CHECKED - ACL | REVISED - | | | | | CONTRACT NO. 76C44 | |
| | PLOT DATE = $DATE$ | DATE - 06/04/10 | REVISED - | | SCALE: 1"=50' / SHEET NO. OF SHEETS / STA. TO STA. | FED. ROAD DIST. NO. | ILLINOIS | FED. AID PROJECT | |

..\DBCONN-99-MOTIFLIGN,..\DBCONN-85-BORDER1.DGN,..\DBCONN-99-MOTIFLIGN,..\DBCONN-85-LEGEND1.DGN,..\DBCONN-85-MOTIFLIGN,..\DBCONN-85-SHT-REMOVAL1-3560.DGN
6-03-2010, 14:42:01 BONGHUJO \\FS-0044\HAYWHALL\D-TRANS.07\22022\20865-001\CIVIL\CAD\99 ALL CONTRACTS\CONSHEETS CONTRACT #85\DBCONN-85-SHT-REMOVAL1-3560.DGN