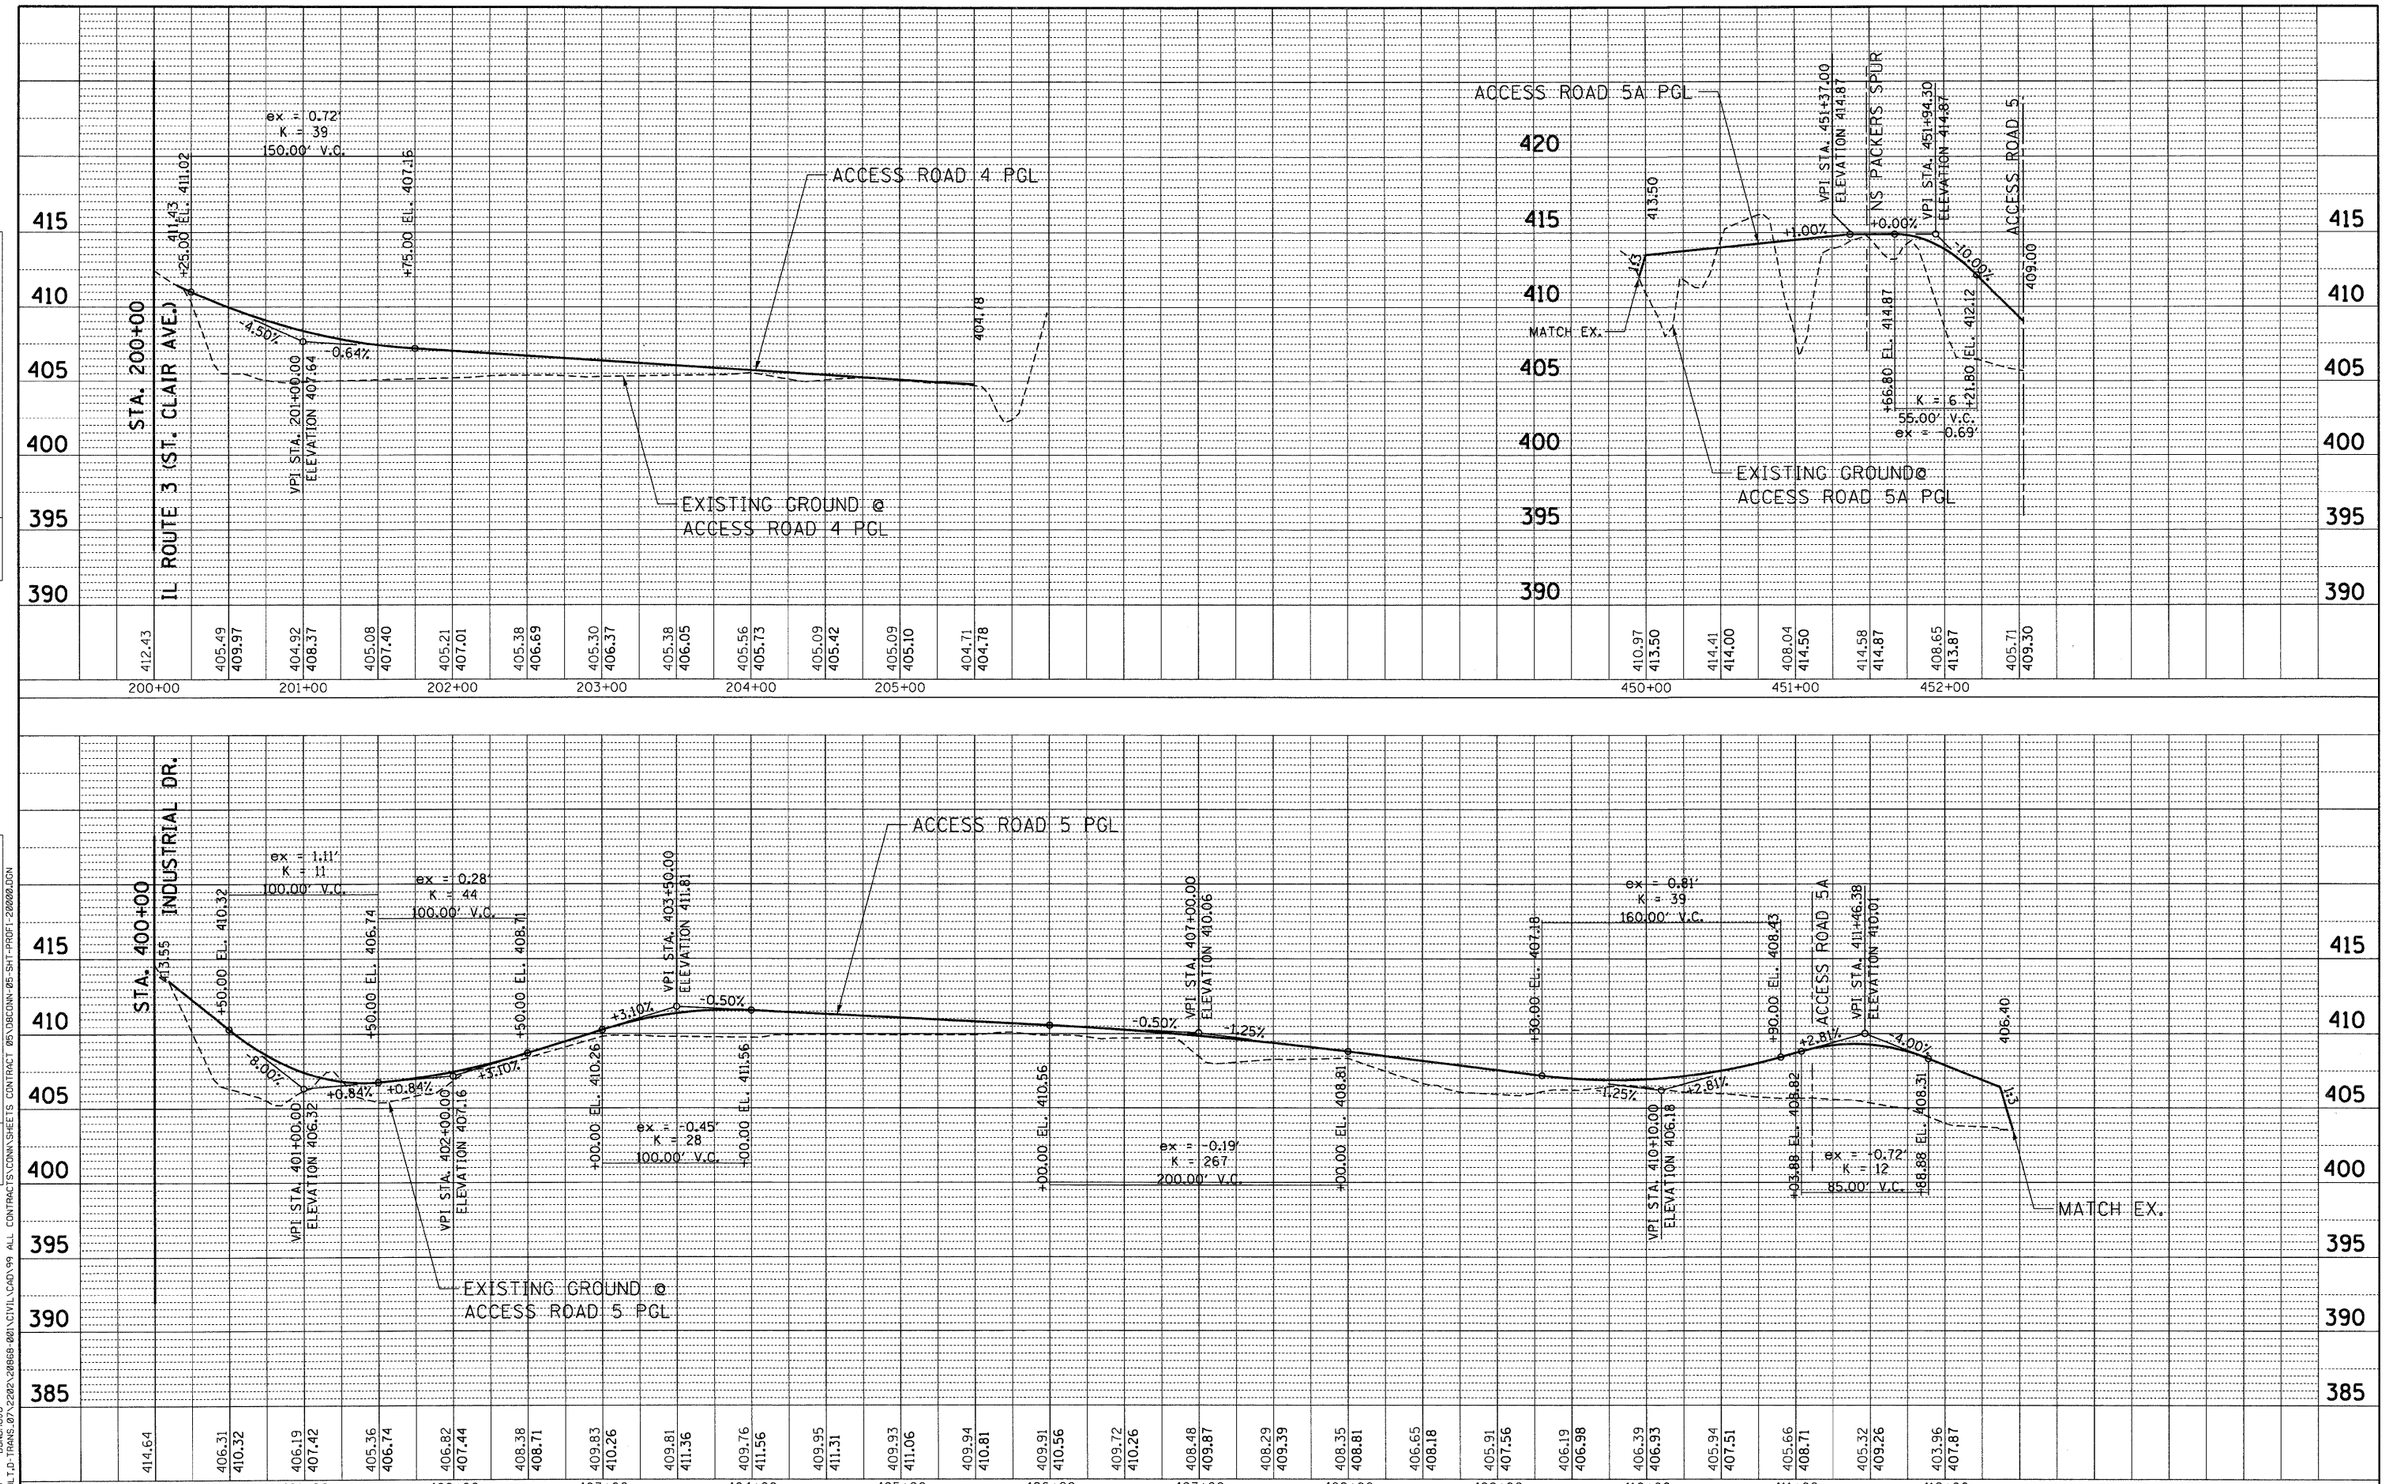

FILE NAME = $FILE1$	USER NAME = $USER$	DESIGNED - JB	REVISED -
		DRAWN - JB	REVISED -
	PLOT SCALE = $SCALE$	CHECKED - ACL	REVISED -
TENG & ASSOCIATES, INC. ENGINEERS/ARCHITECTS/PLANNERS CHICAGO, ILLINOIS	PLOT DATE = $DATE$	DATE - 06/04/10	REVISED -

STATE OF ILLINOIS
DEPARTMENT OF TRANSPORTATION
I-70 CONNECTION

PROPOSED ACCESS ROADS 4, 5 & 5A
ROADWAY PROFILE
STA. 200+00 & STA. 400+00 & STA. 450+00
SCALE: HORIZ. 1"=50' VERT. 1"=5' STA. TO STA.

F.A.P. RTE.	SECTION	COUNTY	TOTAL SHEETS	SHEET NO.
998	82-R-1HVB	ST. CLAIR	285	39
		CONTRACT NO. 76C44		
FED. ROAD DIST. NO.	ILLINOIS	FED. AID PROJECT		

PLAN — SURVEYED / PLOTTED / DRAWN / CHECKED / R.P. OF WAY CHECKED / CADD FILE NAME / NOTE BOOK / NO. — BY / DATE

PROFILE — SUR. ED / PLOTTED / DRAWN / CHECKED / R.M. NOTED / STRUCTURE NOTATNS CHKD / NOTE BOOK / NO. — BY / DATE

6-02-2010, 14:48:23 BONDHUJO
\\FS-0044\AMY\VAULT\D-TRANS_07\2202\20868-001\CIVIL\CADD\99 ALL CONTRACTS\CONN\SHEETS CONTRACT 05\OBCONN-05-SHT-PROFI-20000.DGN