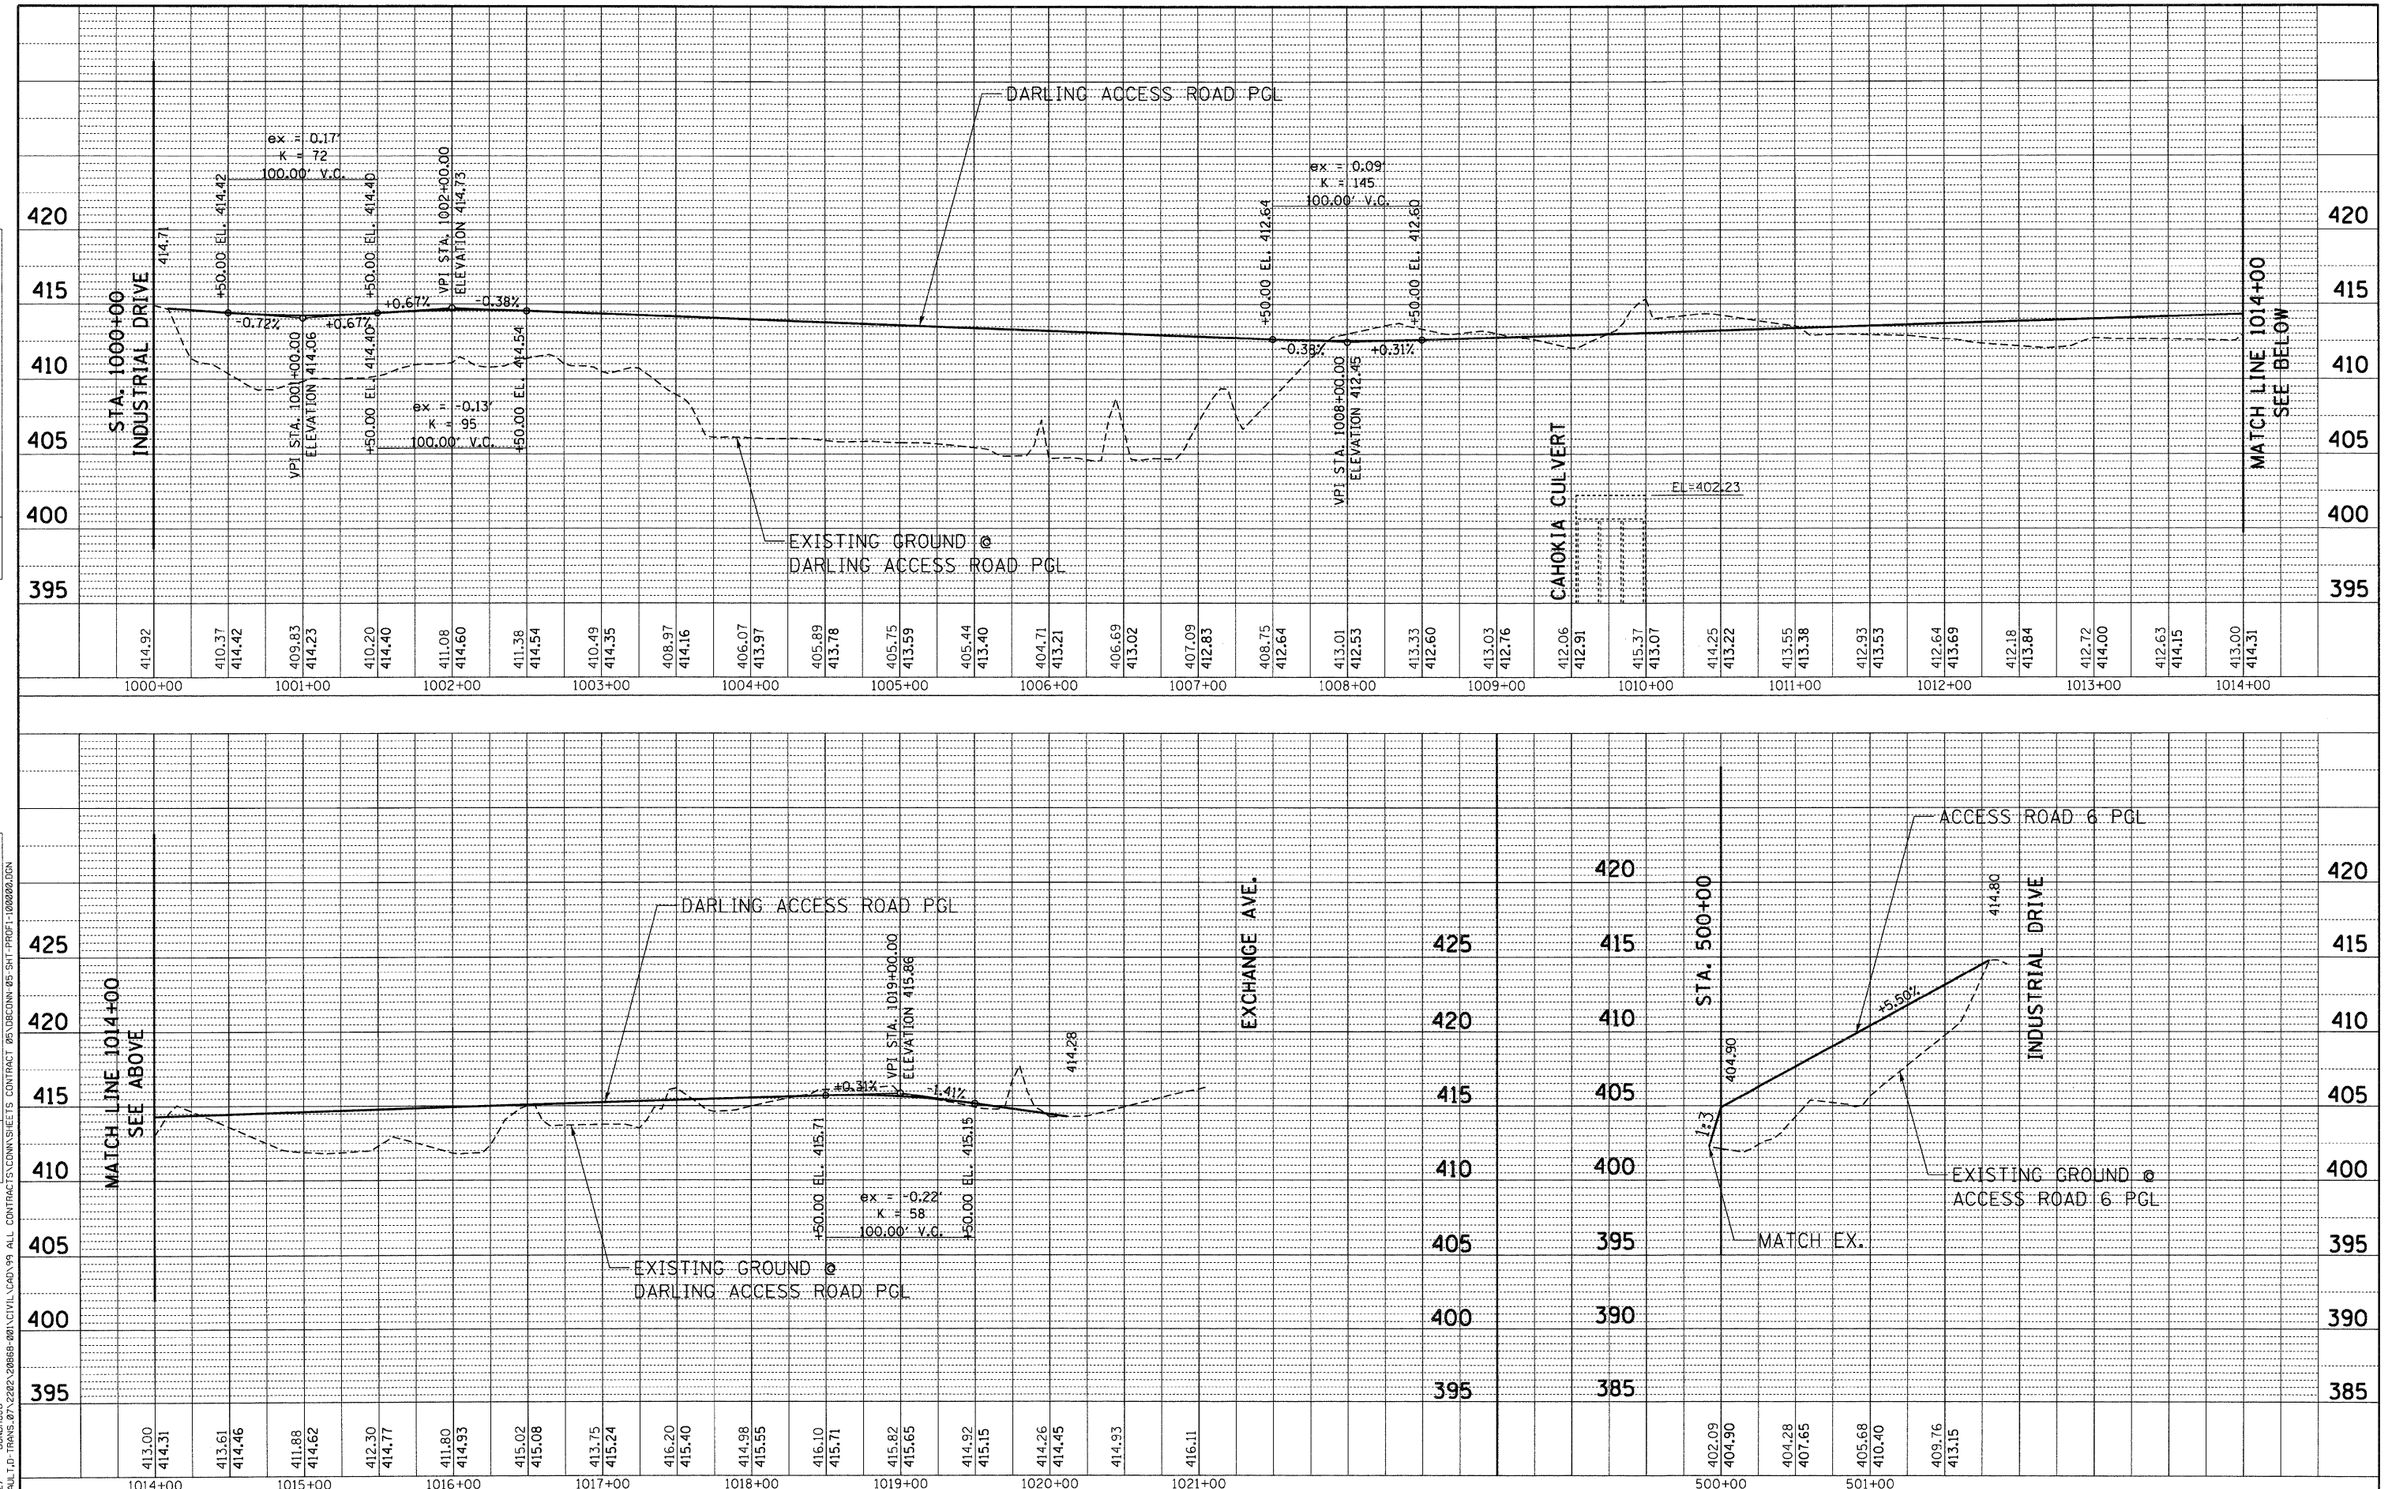

FILE NAME = $FILEL$	USER NAME = $USER$	DESIGNED - JB	REVISED -	
		DRAWN - JB	REVISED -	
	PLOT SCALE = $SCALE$	CHECKED - ACL	REVISED -	
TENG & ASSOCIATES, INC. ENGINEERS/ARCHITECTS/PLANNERS CHICAGO, ILLINOIS	PLOT DATE = $DATE$	DATE - 06/04/10	REVISED -	

STATE OF ILLINOIS
DEPARTMENT OF TRANSPORTATION
I-70 CONNECTION

PROPOSED DARLING ACCESS ROAD AND ACCESS ROAD 6
ROADWAY PROFILE
STA. 1000+00 TO STA. 1021+50 AND STA. 500+00 TO STA. 501+80
SCALE: HORIZ. 1"=50' VERT. 1"=5' STA. TO STA.

F.A.P. RTE.	SECTION	COUNTY	TOTAL SHEETS	SHEET NO.
998	82-R-1HVB	ST. CLAIR	285	40
		CONTRACT NO. 76C44		
FED. ROAD DIST. NO.	ILLINOIS	FED. AID PROJECT		

6-03-2010, 14:48:27 BONDHUJO
\\FS-B044\VM\VAULT\D-TRANS_07\2202\20868-001\CIVIL\CAD\99 ALL CONTRACTS\DOWNSHEETS CONTRACT 05\DBCONN-05-SHT-PROFI-100000.DGN