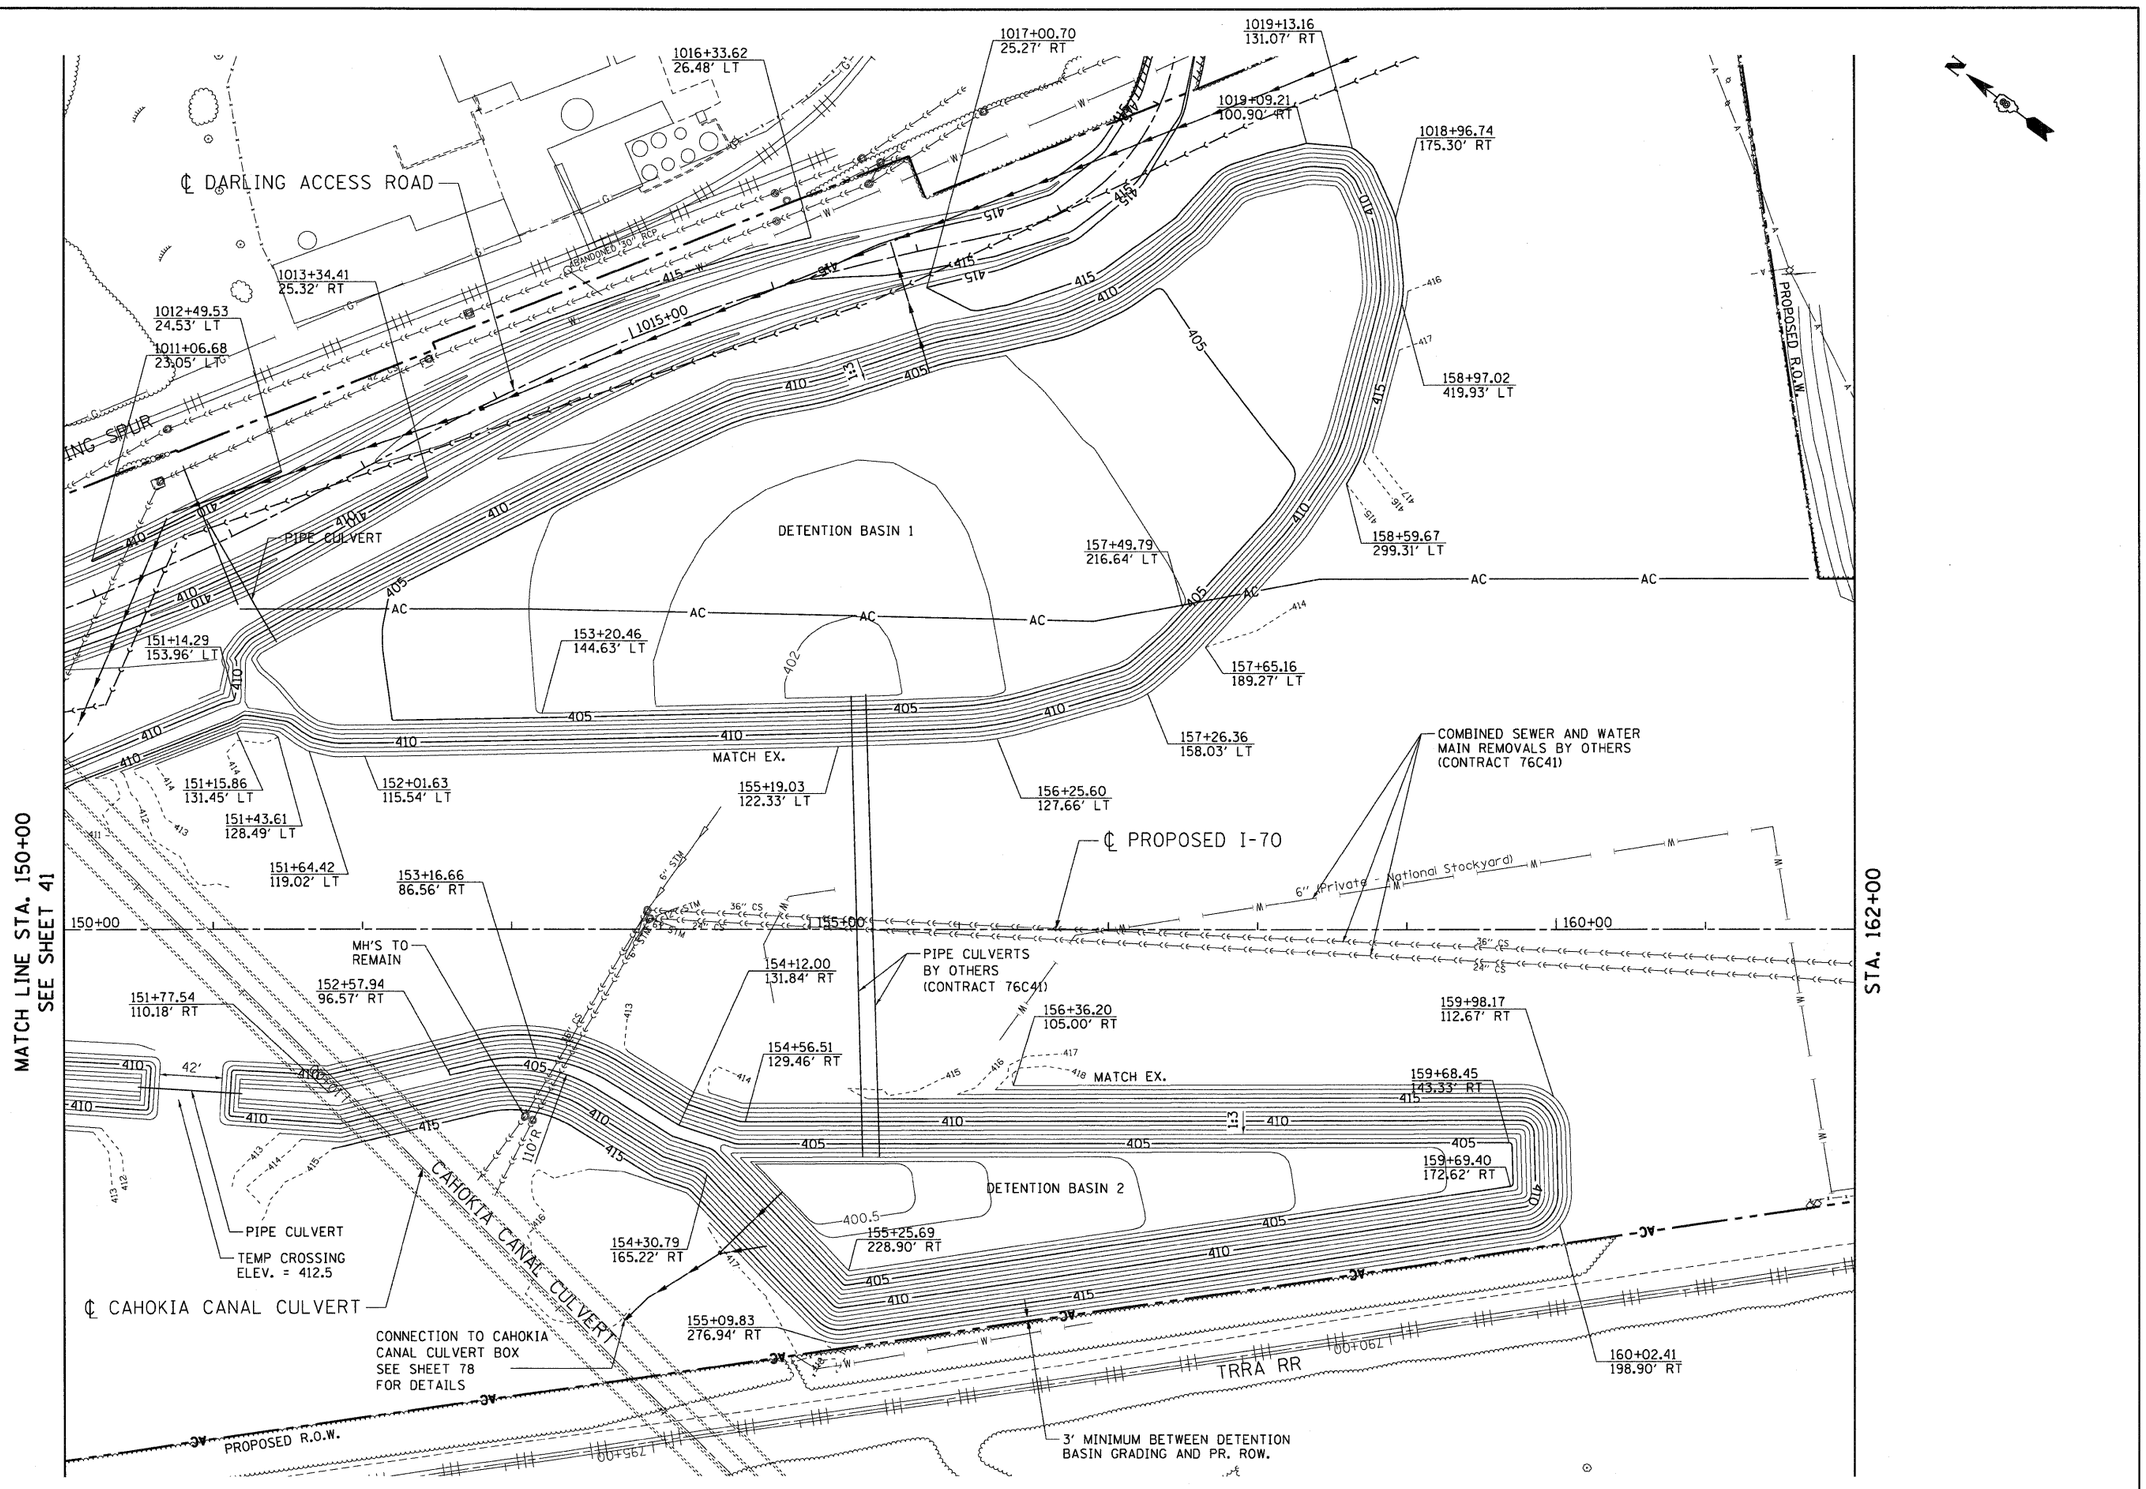

..\DBCONN-99-MOTIFLOGN,..\DBCONN-85-BORDERLOGN,..\DBCONN-85-MOTIFLOGN,..\DBCONN-85-LEGENDLOGN,..\DBCONN-85-MOTIFLOGN
6-03-2010, 14:49:00 BONDHUJO \\FS-0644\GRNVHAL1\D-TRANS_87\22262\28888-P00\CIVIL\CADD\99 ALL CONTRACTS\DGN\SHEETS CONTRACT 05\DBCONN-85-SHT-LANDSCAP2-15000.DGN

FILE NAME = $FILEL$	USER NAME = $USER$	DESIGNED - JB	REVISED -	**STATE OF ILLINOIS** **DEPARTMENT OF TRANSPORTATION** I-70 CONNECTION	**PROPOSED I-70** **GRADING PLAN** **STA. 150+00 TO STA. 162+00**	F.A.P. RTE.	SECTION	COUNTY	TOTAL SHEETS	SHEET NO.
TENG & ASSOCIATES, INC. ENGINEERS/ARCHITECTS/PLANNERS CHICAGO, ILLINOIS		DRAWN - JB	REVISED -			998	82-2-1HVB	ST. CLAIR	285	42
	PLOT SCALE = $SCALE$	CHECKED - ACL	REVISED -						CONTRACT NO. 76C44	
	PLOT DATE = $DATE$	DATE - 06/04/10	REVISED -		SCALE: 1"=50' SHEET NO. OF SHEETS STA. TO STA.	FED. ROAD DIST. NO.	ILLINOIS	FED. AID PROJECT		