EROSION CONTROL LEGEND

- INLET FILTERS
- STABILIZED CONSTRUCTION ENTRANCE
- PERIMETER EROSION BARRIER (PEB)
- TEMPORARY EROSION CONTROL SEEDING & MULCH, METHOD 2
- TEMPORARY PIPE SLOPE DRAINS
- STONE RIPRAP
- AGGREGATE BERM
- TEMPORARY DITCH CHECK
- EROSION CONTROL BLANKET (MULCH NOT REQUIRED)

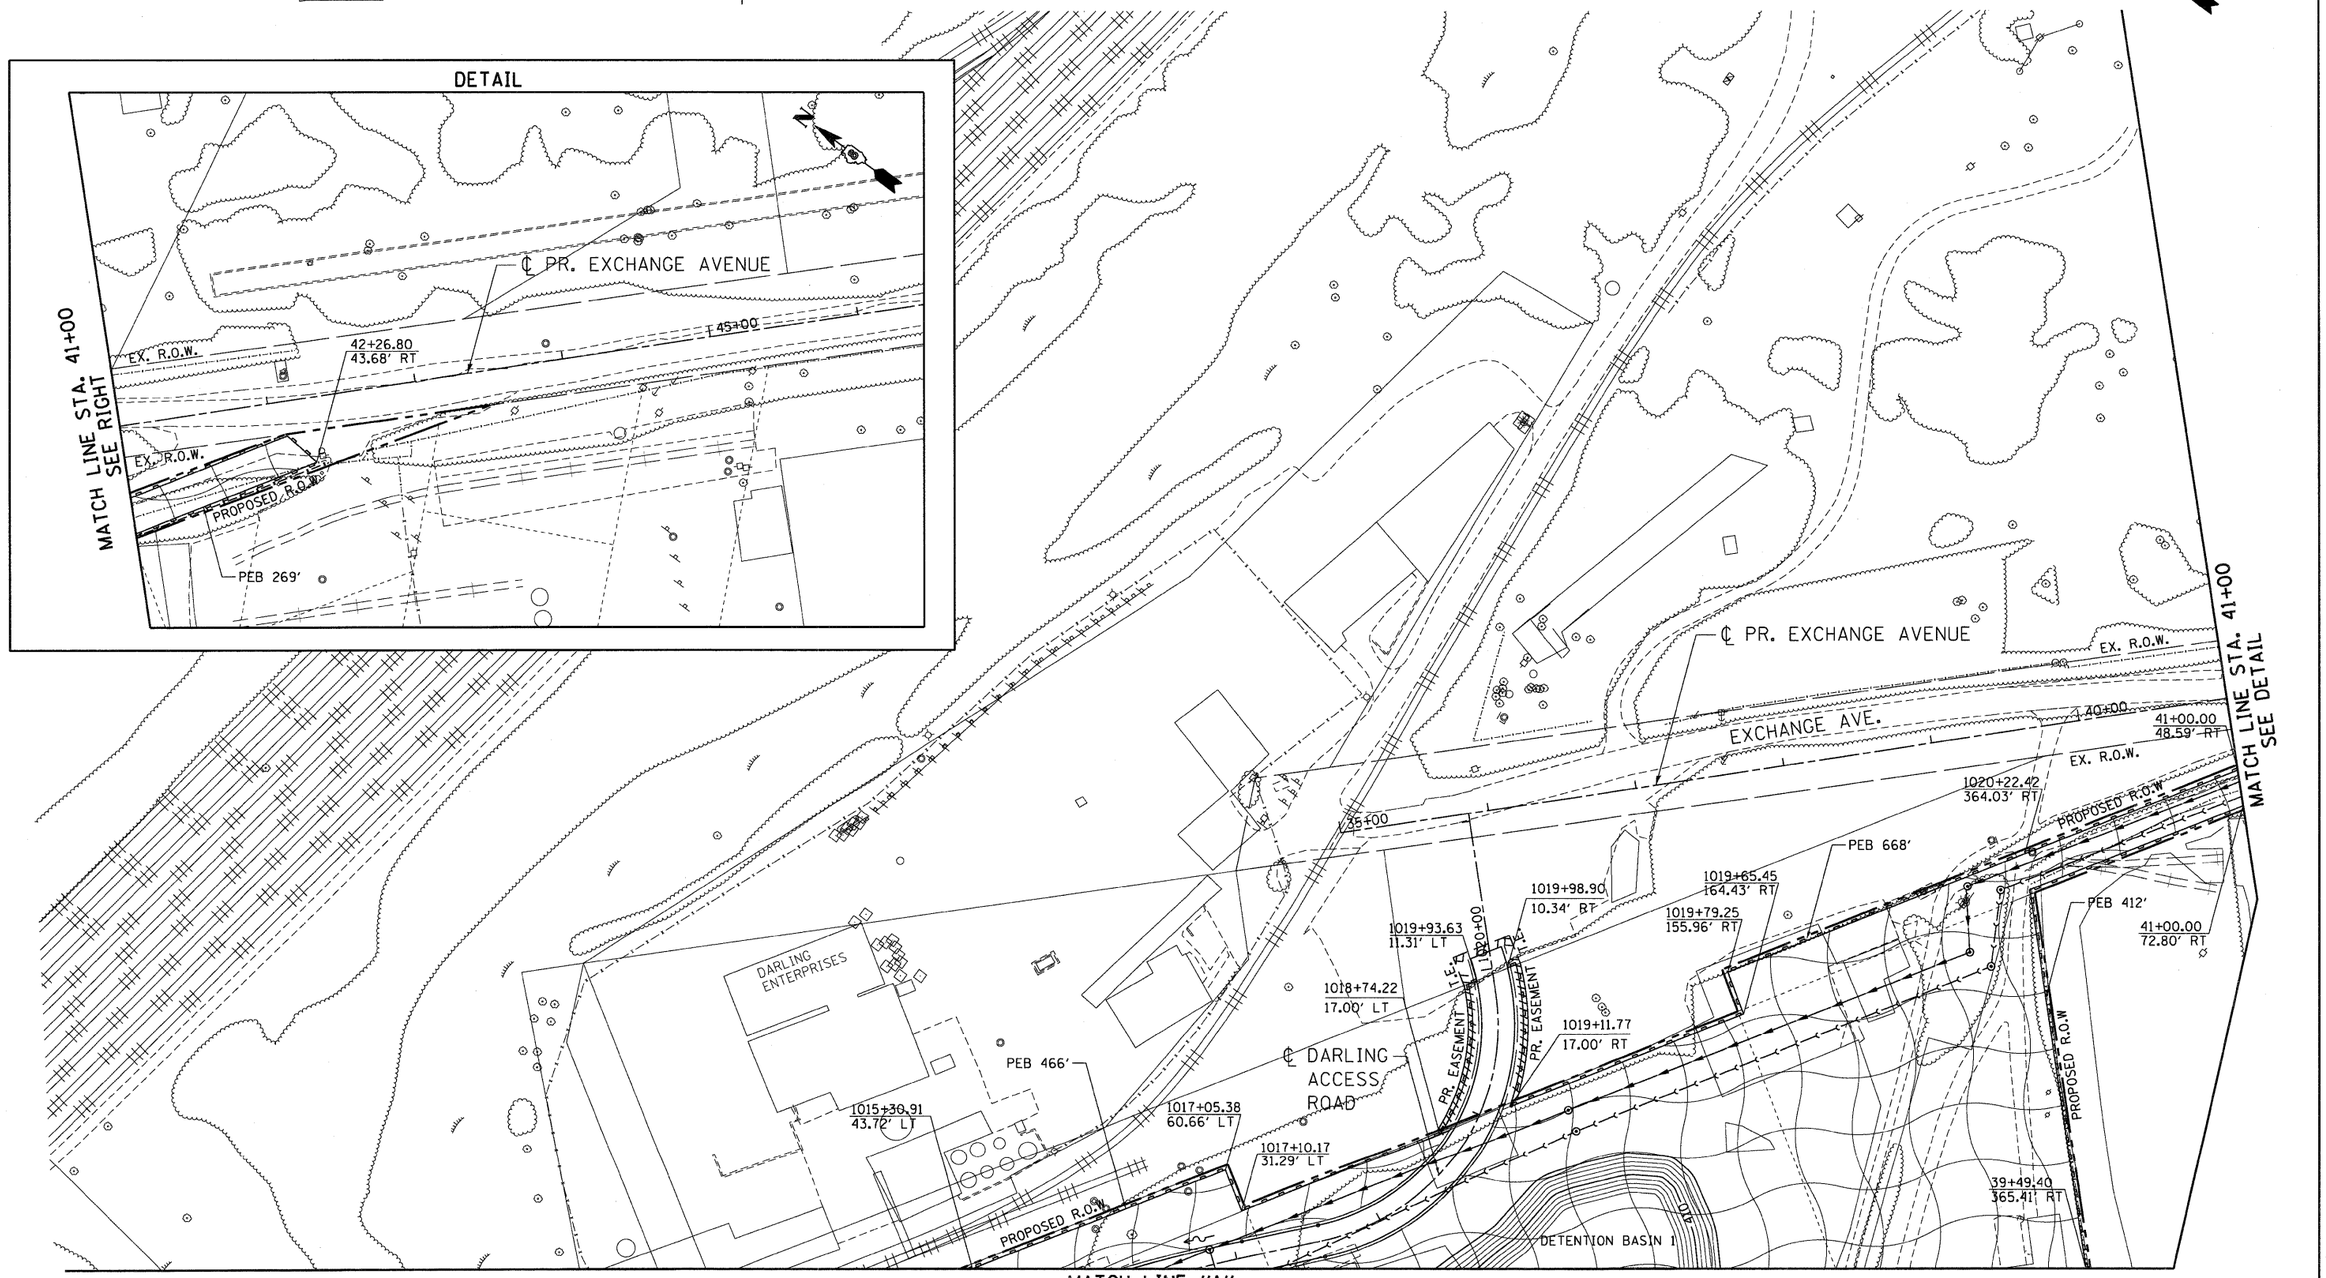

FILE NAME = $FILEL$	USER NAME = $USER$	DESIGNED - JB	REVISED -	STATE OF ILLINOIS DEPARTMENT OF TRANSPORTATION I-70 CONNECTION	PROPOSED I-70 EROSION CONTROL PLANS STA. 35+00 TO STA. 41+00	F.A.P. RTE. 998	SECTION 82-2-1HVB	COUNTY ST. CLAIR	TOTAL SHEETS 285 / SHEET NO. 56
		DRAWN - JB	REVISED -						
	PLOT SCALE = $SCALE$	CHECKED - ACL	REVISED -					CONTRACT NO. 76C44	
TENG TENG & ASSOCIATES, INC. ENGINEERS/ARCHITECTS/PLANNERS CHICAGO, ILLINOIS	PLOT DATE = $DATE$	DATE - 06/04/10	REVISED -		SCALE: 1"=50' / SHEET NO. OF SHEETS / STA. TO STA.	FED. ROAD DIST. NO.	ILLINOIS	FED. AID PROJECT	

$$DGN$$ $$FILEL$$ $$USER$$ $$SCALE$$ $$DATE$$