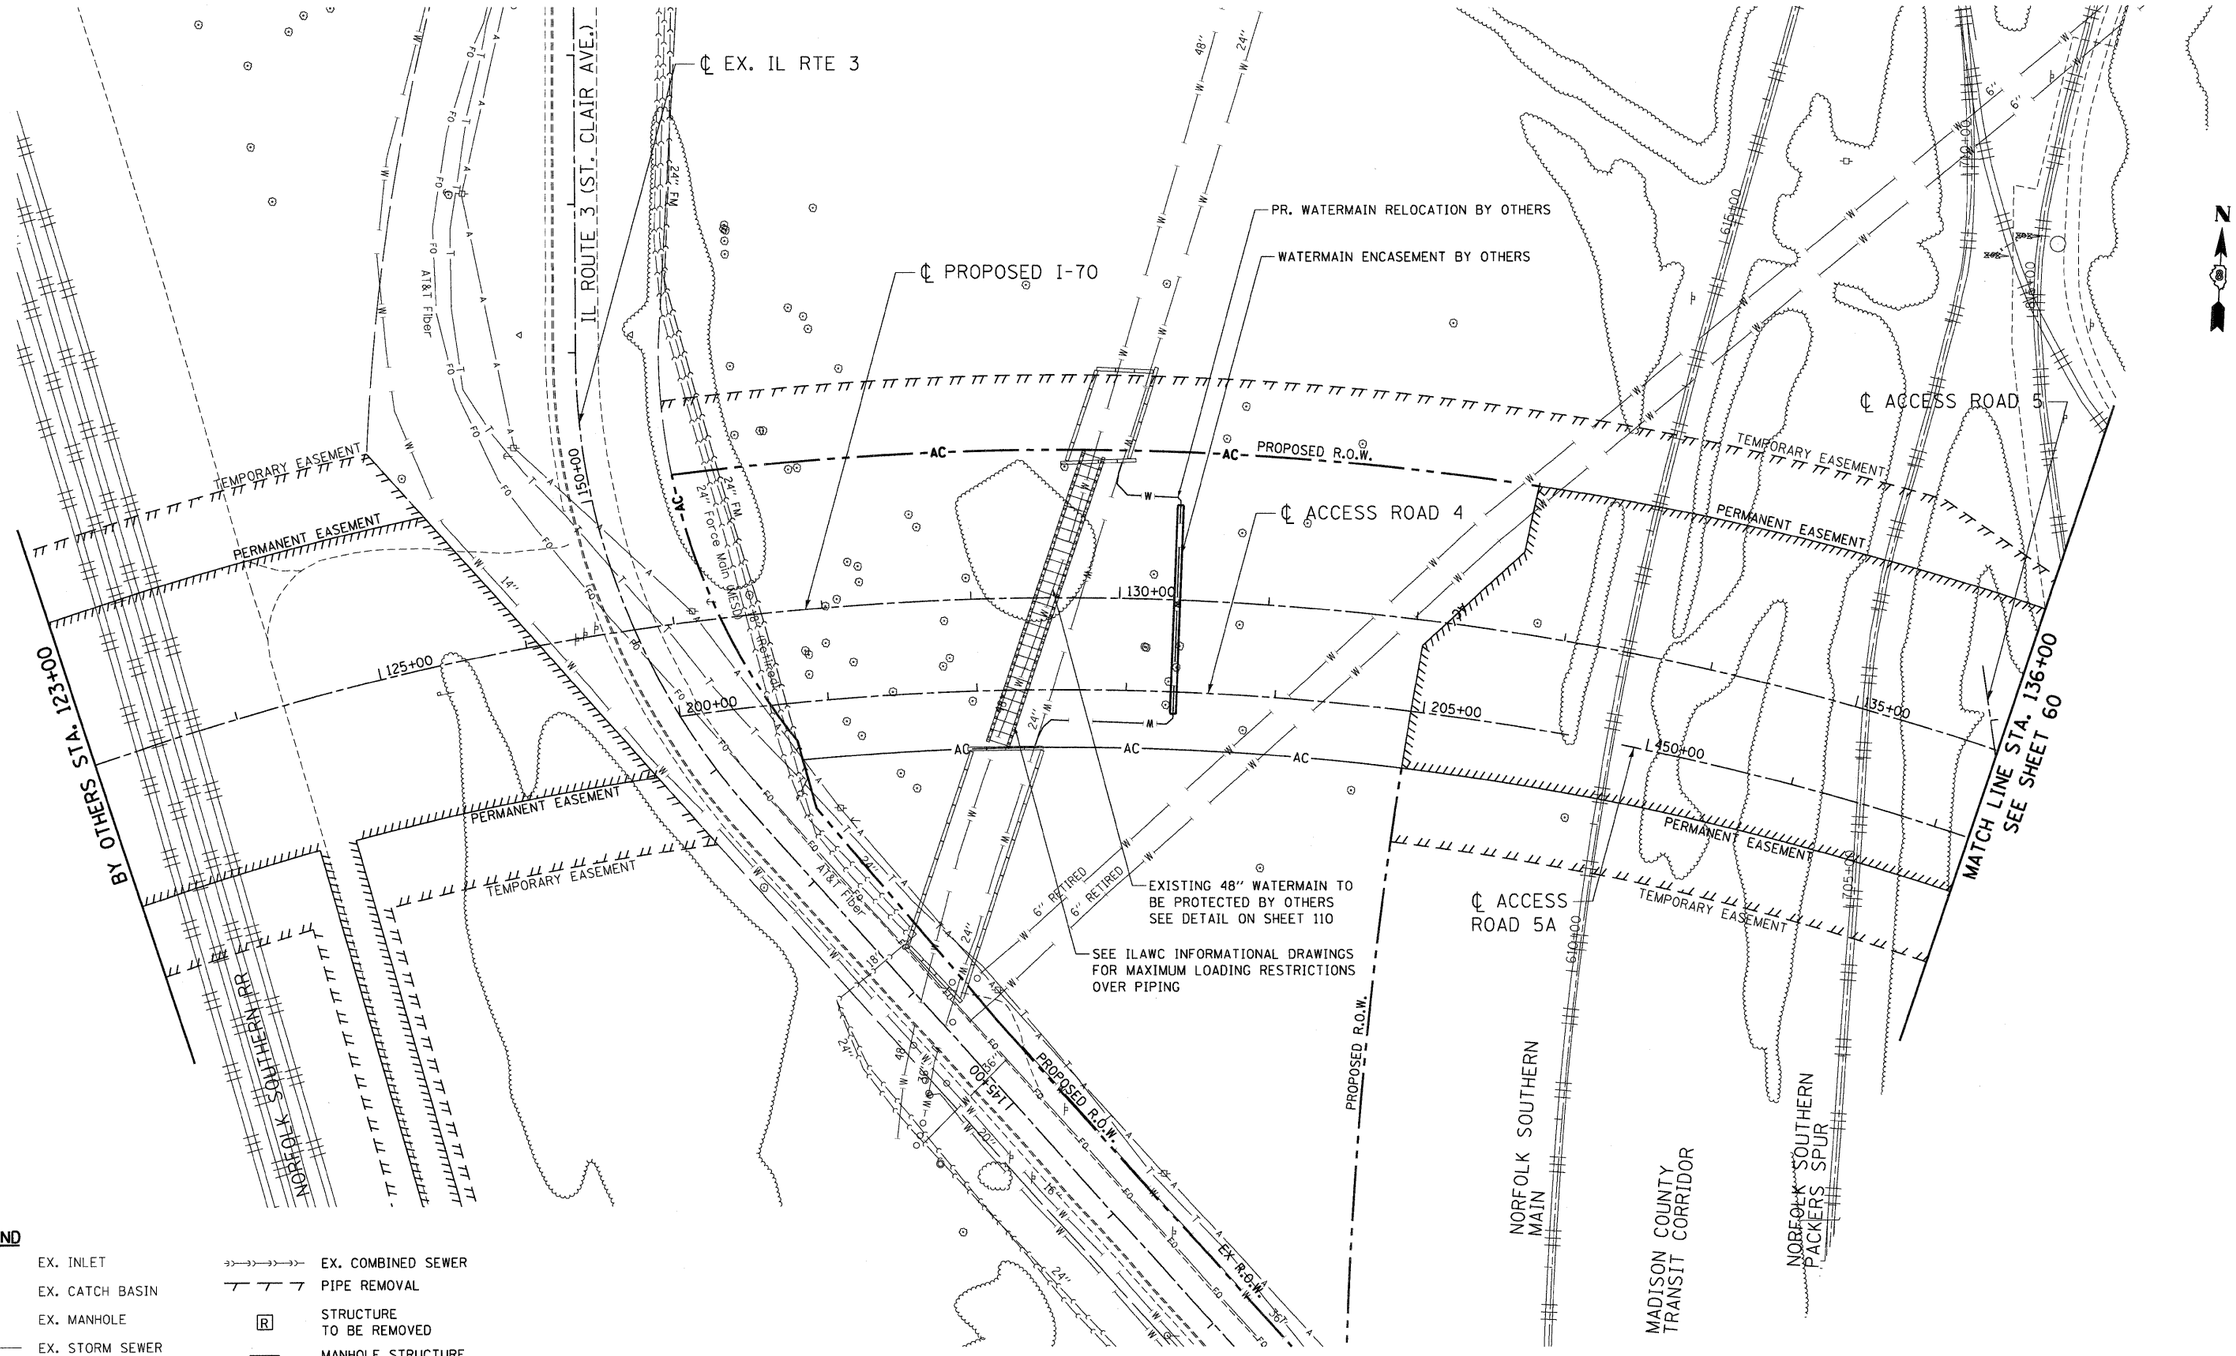

LEGEND

EX. INLET	EX. COMBINED SEWER
EX. CATCH BASIN	PIPE REMOVAL
EX. MANHOLE	R — STRUCTURE TO BE REMOVED
EX. STORM SEWER	REC — MANHOLE STRUCTURE TO BE RECONSTRUCTED
EX. SANITARY SEWER	
EX. FIRE HYDRANT	

FILE NAME = $FILEL$	USER NAME = $USER$	DESIGNED - JB	REVISED -
		DRAWN - JB	REVISED -
TENG & ASSOCIATES, INC. ENGINEERS/ARCHITECTS/PLANNERS CHICAGO, ILLINOIS	PLOT SCALE = $SCALE$	CHECKED - ACL	REVISED -
	PLOT DATE = $DATE$	DATE - 06/04/10	REVISED -

STATE OF ILLINOIS
DEPARTMENT OF TRANSPORTATION
I-70 CONNECTION

PROPOSED I-70
EXISTING DRAINAGE & UTILITIES
STA. 123+00 TO STA. 136+00

SCALE: 1"=50' | SHEET NO. OF SHEETS | STA. TO STA.

F.A.P. RTE.	SECTION	COUNTY	TOTAL SHEETS	SHEET NO.
998	82-2-1HVB	ST. CLAIR	285	59
		CONTRACT NO. 76C44		
FED. ROAD DIST. NO.	ILLINOIS	FED. AID PROJECT		

..\DBCONN-99-MOTIFI.DGN, ..\DBCONN-05-BORDER1.DGN, ..\DBCONN-05-LEGEND1.DGN, ..\DBCONN-05-MOTIFI.DGN
6-03-2010, 14:51:48 BONDHUJO \\FS-0044\AM\VAULT\D-TRANS.07\2202\20868-001\CIVIL\CAD\99 ALL CONTRACTS\CONN\SHEETS CONTRACT 05\DBCONN-05-SHT-DRNUTIL1-12300.DGN