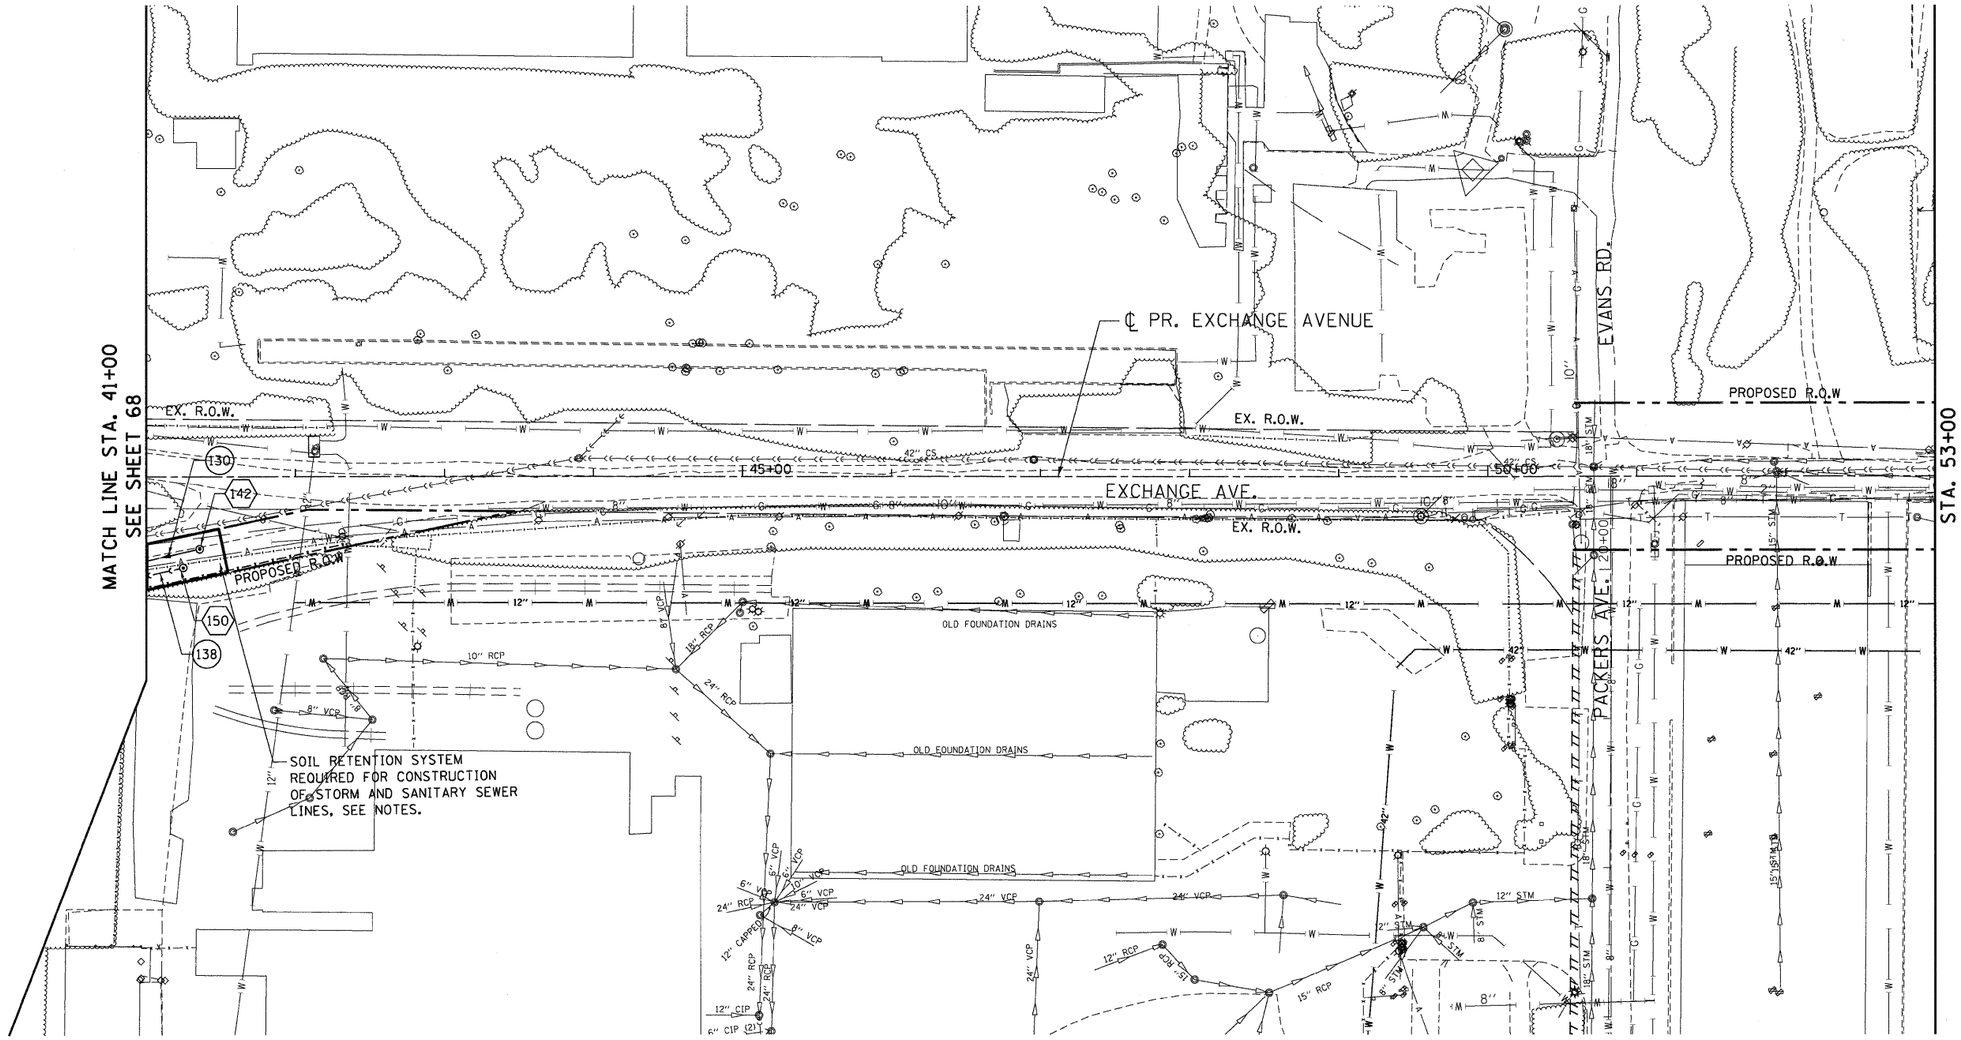

NOTES:

1. CONTRACTOR SHALL VERIFY LOCATION OF UNDERGROUND UTILITIES PRIOR TO INSTALLING TEMPORARY SOIL RETENTION SYSTEM.

2. PROTECTION OF EXCAVATION FOR INSTALLATION OF THE STORM AND SANITARY SEWER LINES SHALL BE PROVIDED BY MEANS THAT WILL NOT INCREASE UNBALANCED LATERAL EARTH PRESSURES IN THE AREA. THE MAXIMUM DEPTH OF EXCAVATION IS SHOWN ON SHEET 74.

LEGEND

- PROPOSED MANHOLE
- PROPOSED CATCH BASIN
- PROPOSED CULVERT END SECTION
- PROPOSED INLET
- PROPOSED DITCH
- PROPOSED STORM SEWER
- PROPOSED CULVERT
- PROPOSED SANITARY SEWER
- PROPOSED SWALE
- (XX) PROPOSED PIPE
- (XX) PROPOSED STR.
- RIPRAP APRON
- EX. COMBINED SEWER

FILE NAME = $FILEL$	USER NAME = $USER$	DESIGNED - JB	REVISED -
		DRAWN - JB	REVISED -
	PLOT SCALE = $SCALE$	CHECKED - ACL	REVISED -
TENG TENG & ASSOCIATES, INC. ENGINEERS/ARCHITECTS/PLANNERS CHICAGO, ILLINOIS	PLOT DATE = $DATE$	DATE - 06/04/10	REVISED -

STATE OF ILLINOIS
DEPARTMENT OF TRANSPORTATION
I-70 CONNECTION

PROPOSED I-70
PROPOSED DRAINAGE & UTILITIES
STA. 41+00 TO STA. 53+00

SCALE: 1"=50' | SHEET NO. OF SHEETS | STA. TO STA.

F.A.P. RTE.	SECTION	COUNTY	TOTAL SHEETS	SHEET NO.
998	82-2-1HVB	ST. CLAIR	285	69
		CONTRACT NO. 76C44		

FED. ROAD DIST. NO. | ILLINOIS | FED. AID PROJECT

..\DBCONN-99-MOTIFI.DGN,..\DBCONN-05-BORDERI.DGN,..\DBCONN-05-LEGEND.DGN,..\DBCONN-05-MOTIFI.DGN
6-03-2010, 14:53:49 BONDHULO \\FS-2044\HNYVAL\JD-THANS.07\2202\20868-001\CIVIL\CAD\99 ALL CONTRACTS\CONN\SHEETS CONTRACT 05\DBCONN-05-SHT-DRNUTIL2-4100.DGN