LEGEND

SEEDING, CLASS 4A
(LOW PROFILE NATIVE GRASS)
MULCH, METHOD 2

EROSION CONTROL BLANKET
(MULCH NOT REQUIRED)

SEEDING, CLASS 7
(TEMPORARY TURF COVER MIXTURE)
NITROGEN, PHOSPHOROUS, AND POTASSIUM
FERTILIZER NUTRIENTS (90 LBS/ACRE EACH)
MULCH, METHOD 2

DETAIL

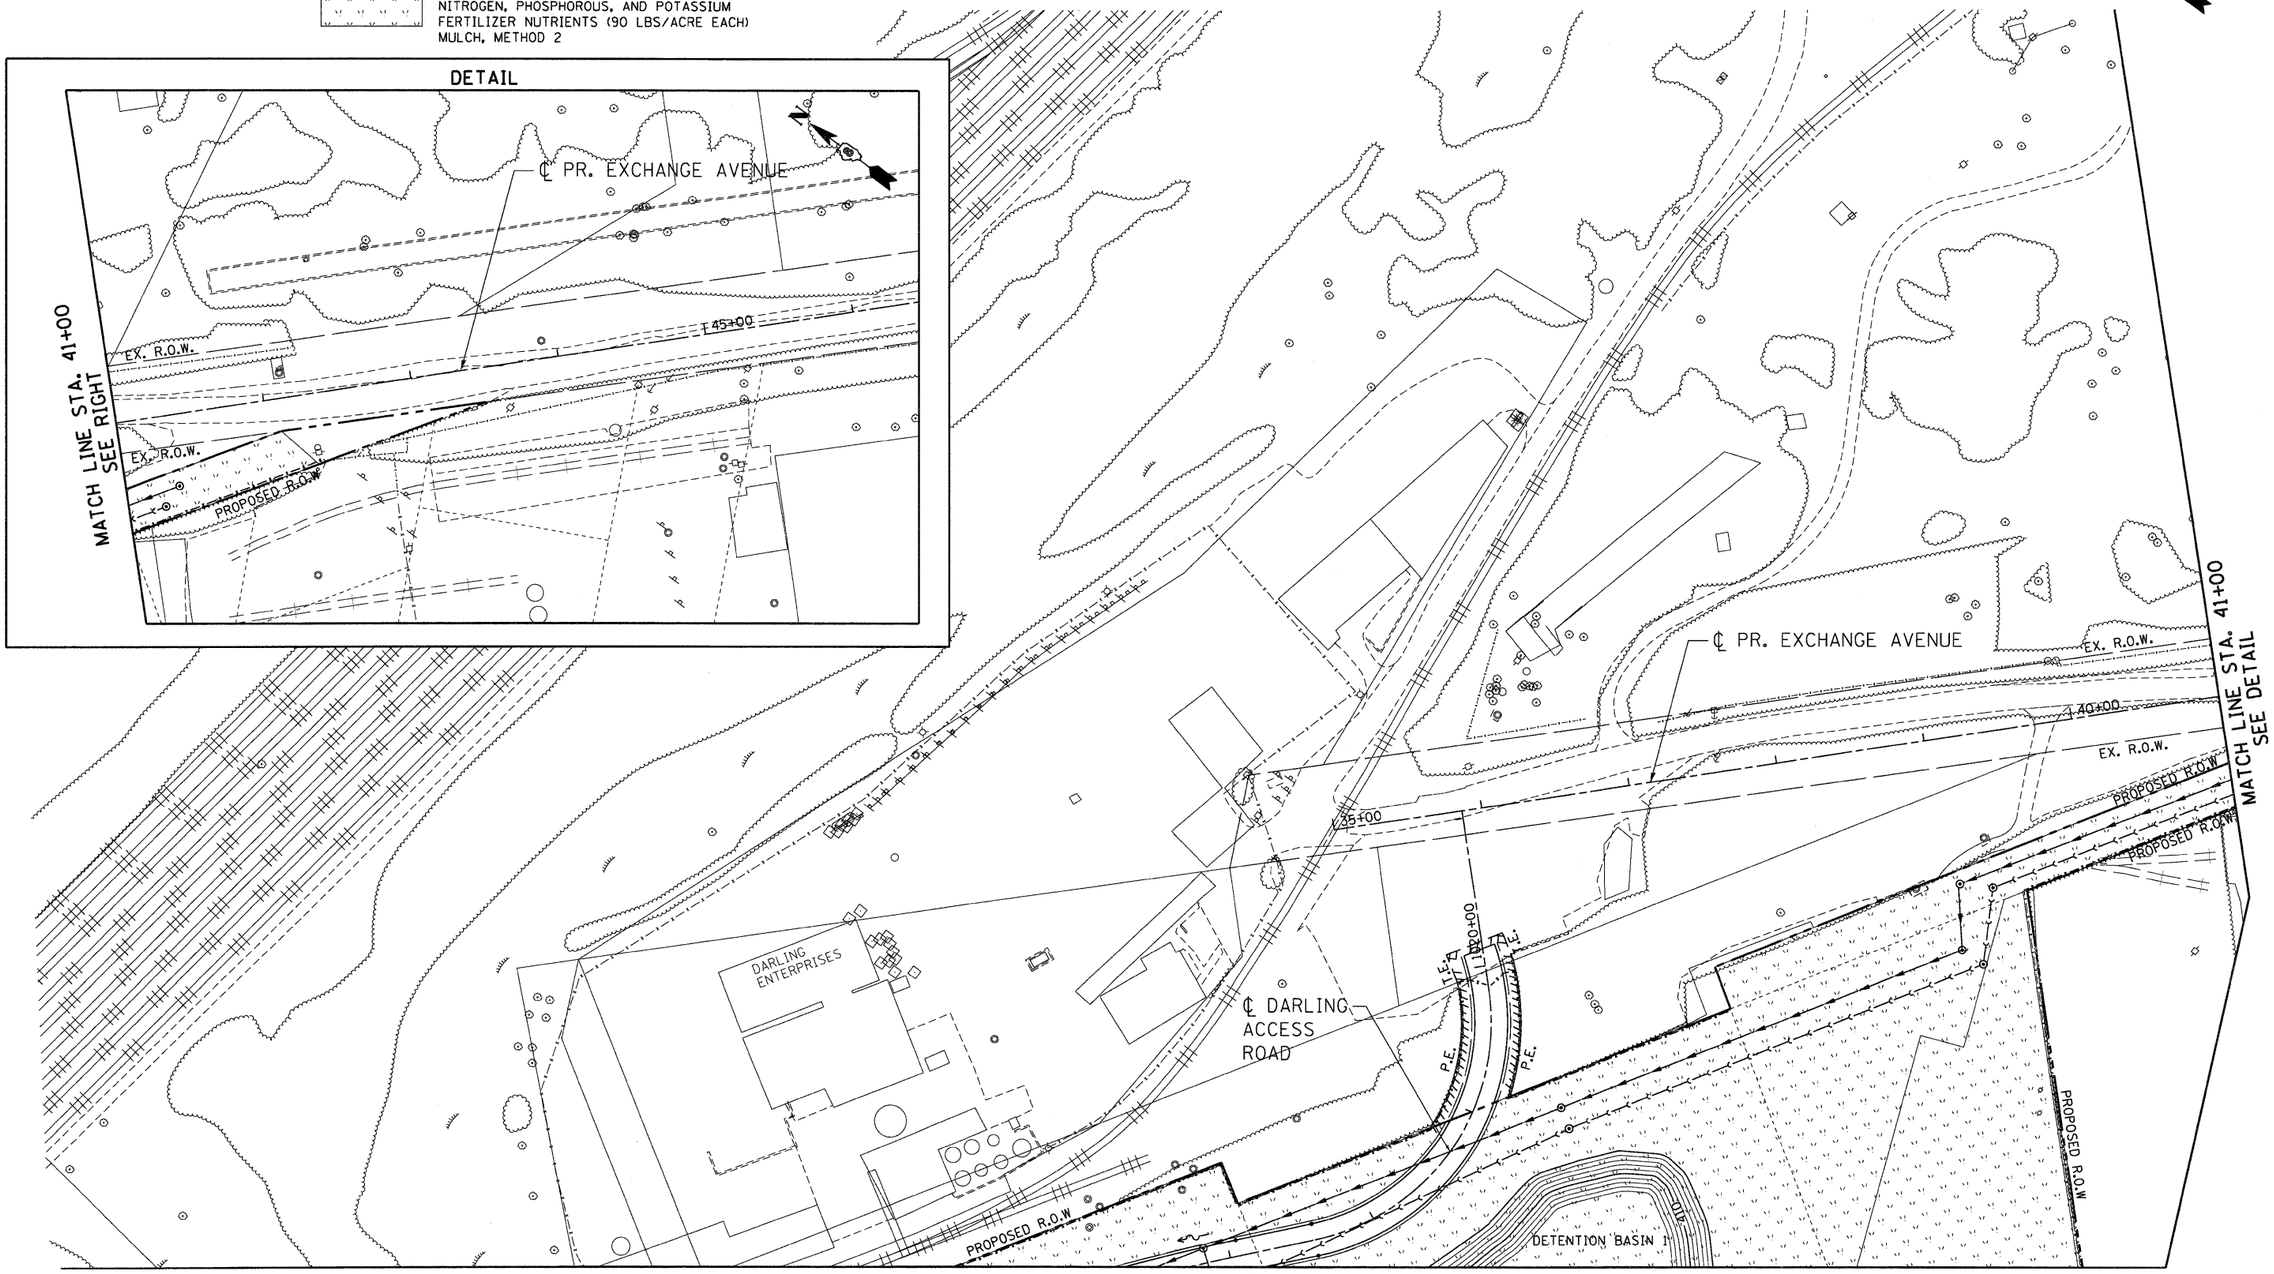

MATCH LINE "A"
SEE SHEET 104

\\DBCONN-99-MOTIF.DGN, \\DBCONN-85-BORDER1.DGN, \\DBCONN-99-MOTIF.DGN, \\DBCONN-85-LEGEND1.DGN, \\DBCONN-85-MOTIF1.DGN, \\DBCONN-85-MOTIF.DGN
6-29-2010, 14:57:11 BROWNJG \\FS-9804-VAH\VAULT_D-1\PANS_BY_YEAR\2282-2808\CIVIL\CAD\99 ALL CONTRACT'S CONN SHEET'S CONTRACT #85\DBCONN-85-SHT-LANDSCAP1-3580.DGN

FILE NAME = $FILE$	USER NAME = $USER$	DESIGNED - JB	REVISED -
TENG & ASSOCIATES, INC. ENGINEERS/ARCHITECTS/PLANNERS CHICAGO, ILLINOIS		DRAWN - JB	REVISED -
	PLOT SCALE = $SCALE$	CHECKED - ACL	REVISED -
	PLOT DATE = $DATE$	DATE - 06/04/10	REVISED -

STATE OF ILLINOIS
DEPARTMENT OF TRANSPORTATION
I-70 CONNECTION

PROPOSED I-70
LANDSCAPING PLANS
STA. 35+00 TO STA. 41+00

SCALE: 1"=50' | SHEET NO. OF SHEETS | STA. TO STA.

F.A.P. RTE.	SECTION	COUNTY	TOTAL SHEETS	SHEET NO.
998	82-2-1HVB	ST. CLAIR	285	105
		CONTRACT NO. 76C44		
FED. ROAD DIST. NO.	ILLINOIS	FED. AID PROJECT		