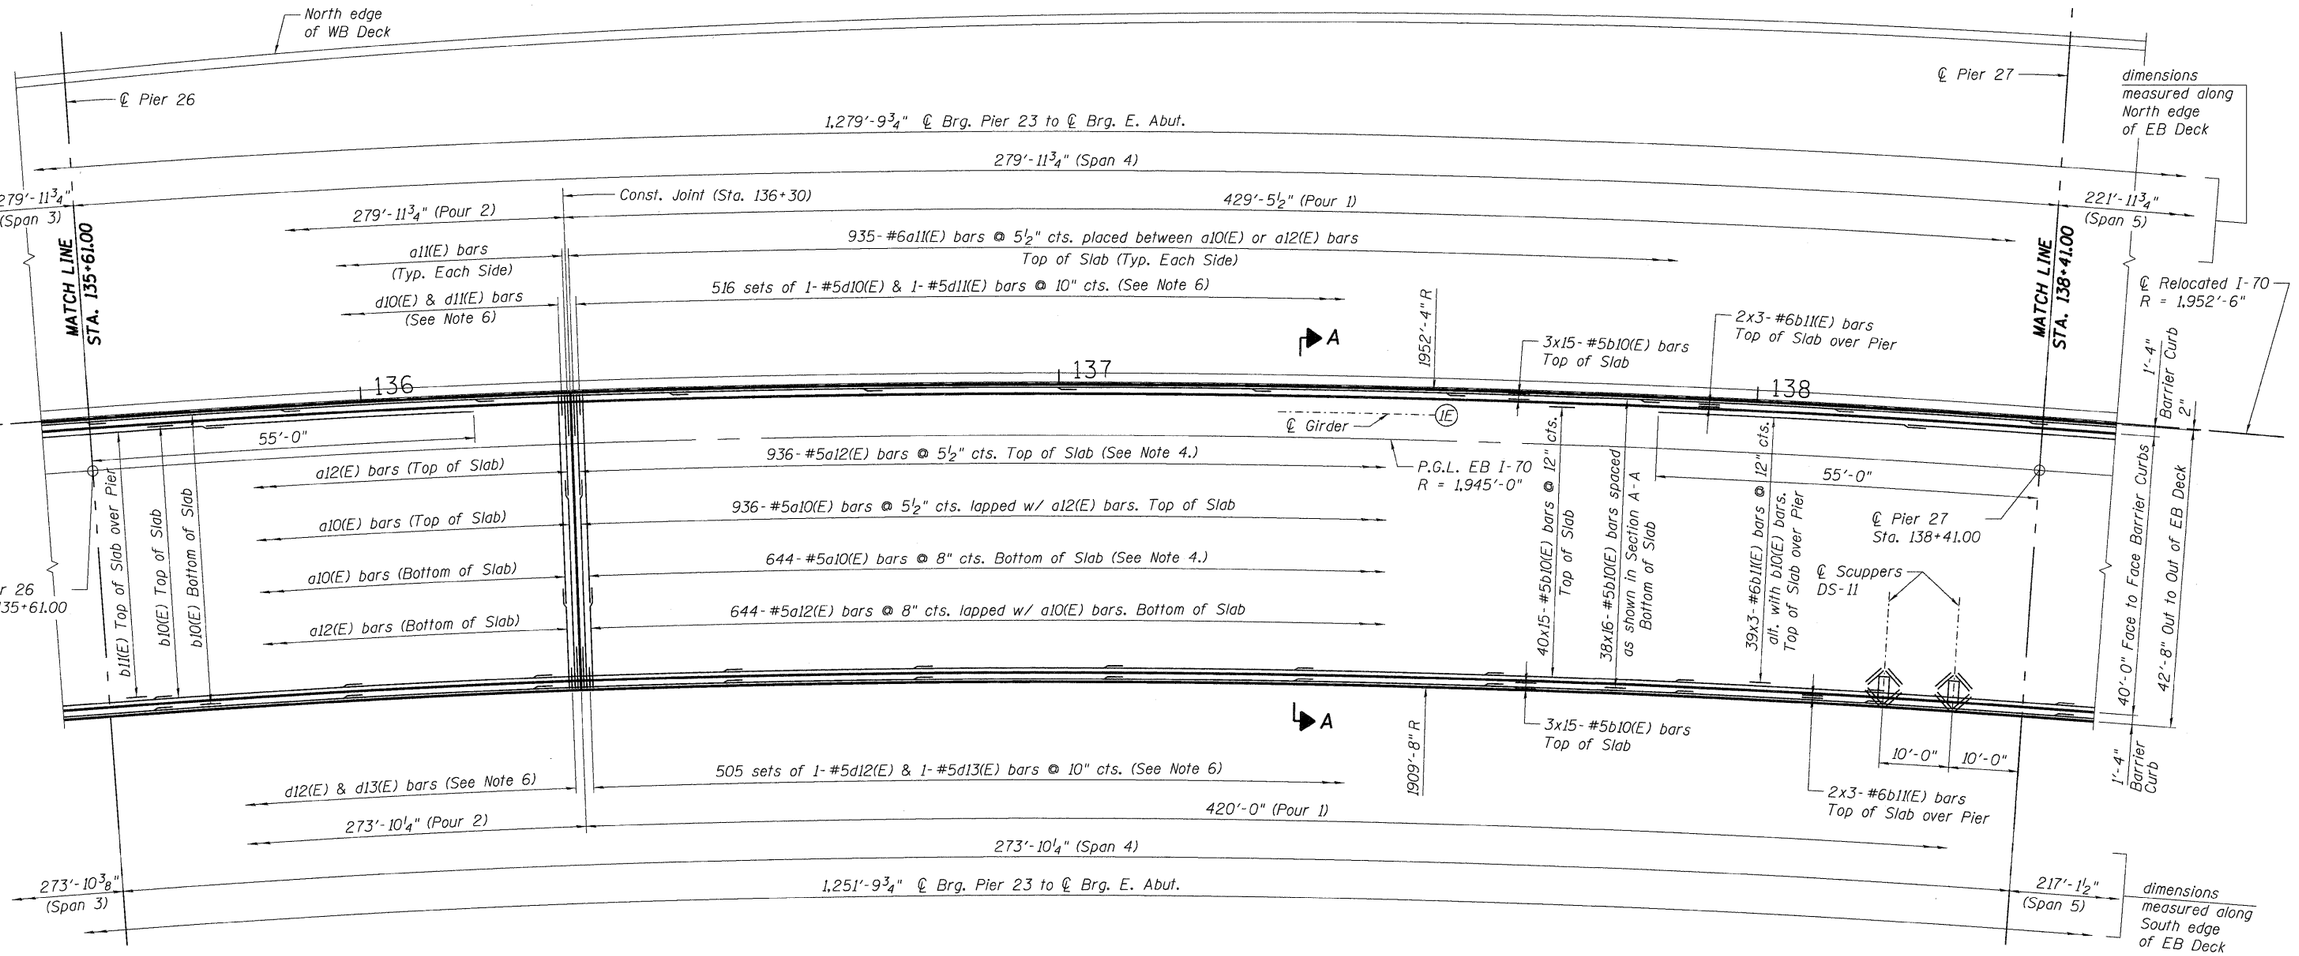

DECK PLAN - EB I-70 SPAN 4

NOTE:
See Sht. S-24 for notes.

\\GB2\0318-CONN-05-002-SU.DGN, \\GB2\0318-CONN-05-001-SU.DGN, \\GB1\CONN-99-ALIGNMENT.DGN, \\GB2\0318-CONN-99-001-BD.DGN
6-23-2010, 10:41:45 BONDHUD \\FS-GB14-VAULT\PROJ\TRANS_07\2202\220685-001\STRUCTURAL\01 DESIGN\GB2\0318\SHEET\GB2\0318-CONN-05-009-SHT-SU.DGN

FILE NAME = $FILE$	USER NAME = $USER$	DESIGNED - JLR	REVISED -	**STATE OF ILLINOIS DEPARTMENT OF TRANSPORTATION** I-70 CONNECTION OVER NS, TRRA, MCT AND INDUSTRIAL DR.	**DECK PLAN EB I-70 4 OF 5**	F.A.P. RTE.	SECTION	COUNTY	TOTAL SHEETS	SHEET NO.
		DRAWN - FD	REVISED -			998	82-2-1HVB	ST. CLAIR	285	137
TENG TENG & ASSOCIATES, INC. ENGINEERS/ARCHITECTS/PLANNERS CHICAGO, ILLINOIS	PLOT SCALE = $SCALE$	CHECKED - TCU	REVISED -			SN 082-0318 (EB) & 0319 (WB)		CONTRACT NO. 76C44		
	PLOT DATE = $DATE$	DATE - 06/04/10	REVISED -		SCALE: SHEET NO. S-27 OF S-111 STA. 134+22.00 TO STA.	FED. ROAD DIST. NO.	ILLINOIS	FED. AID PROJECT		