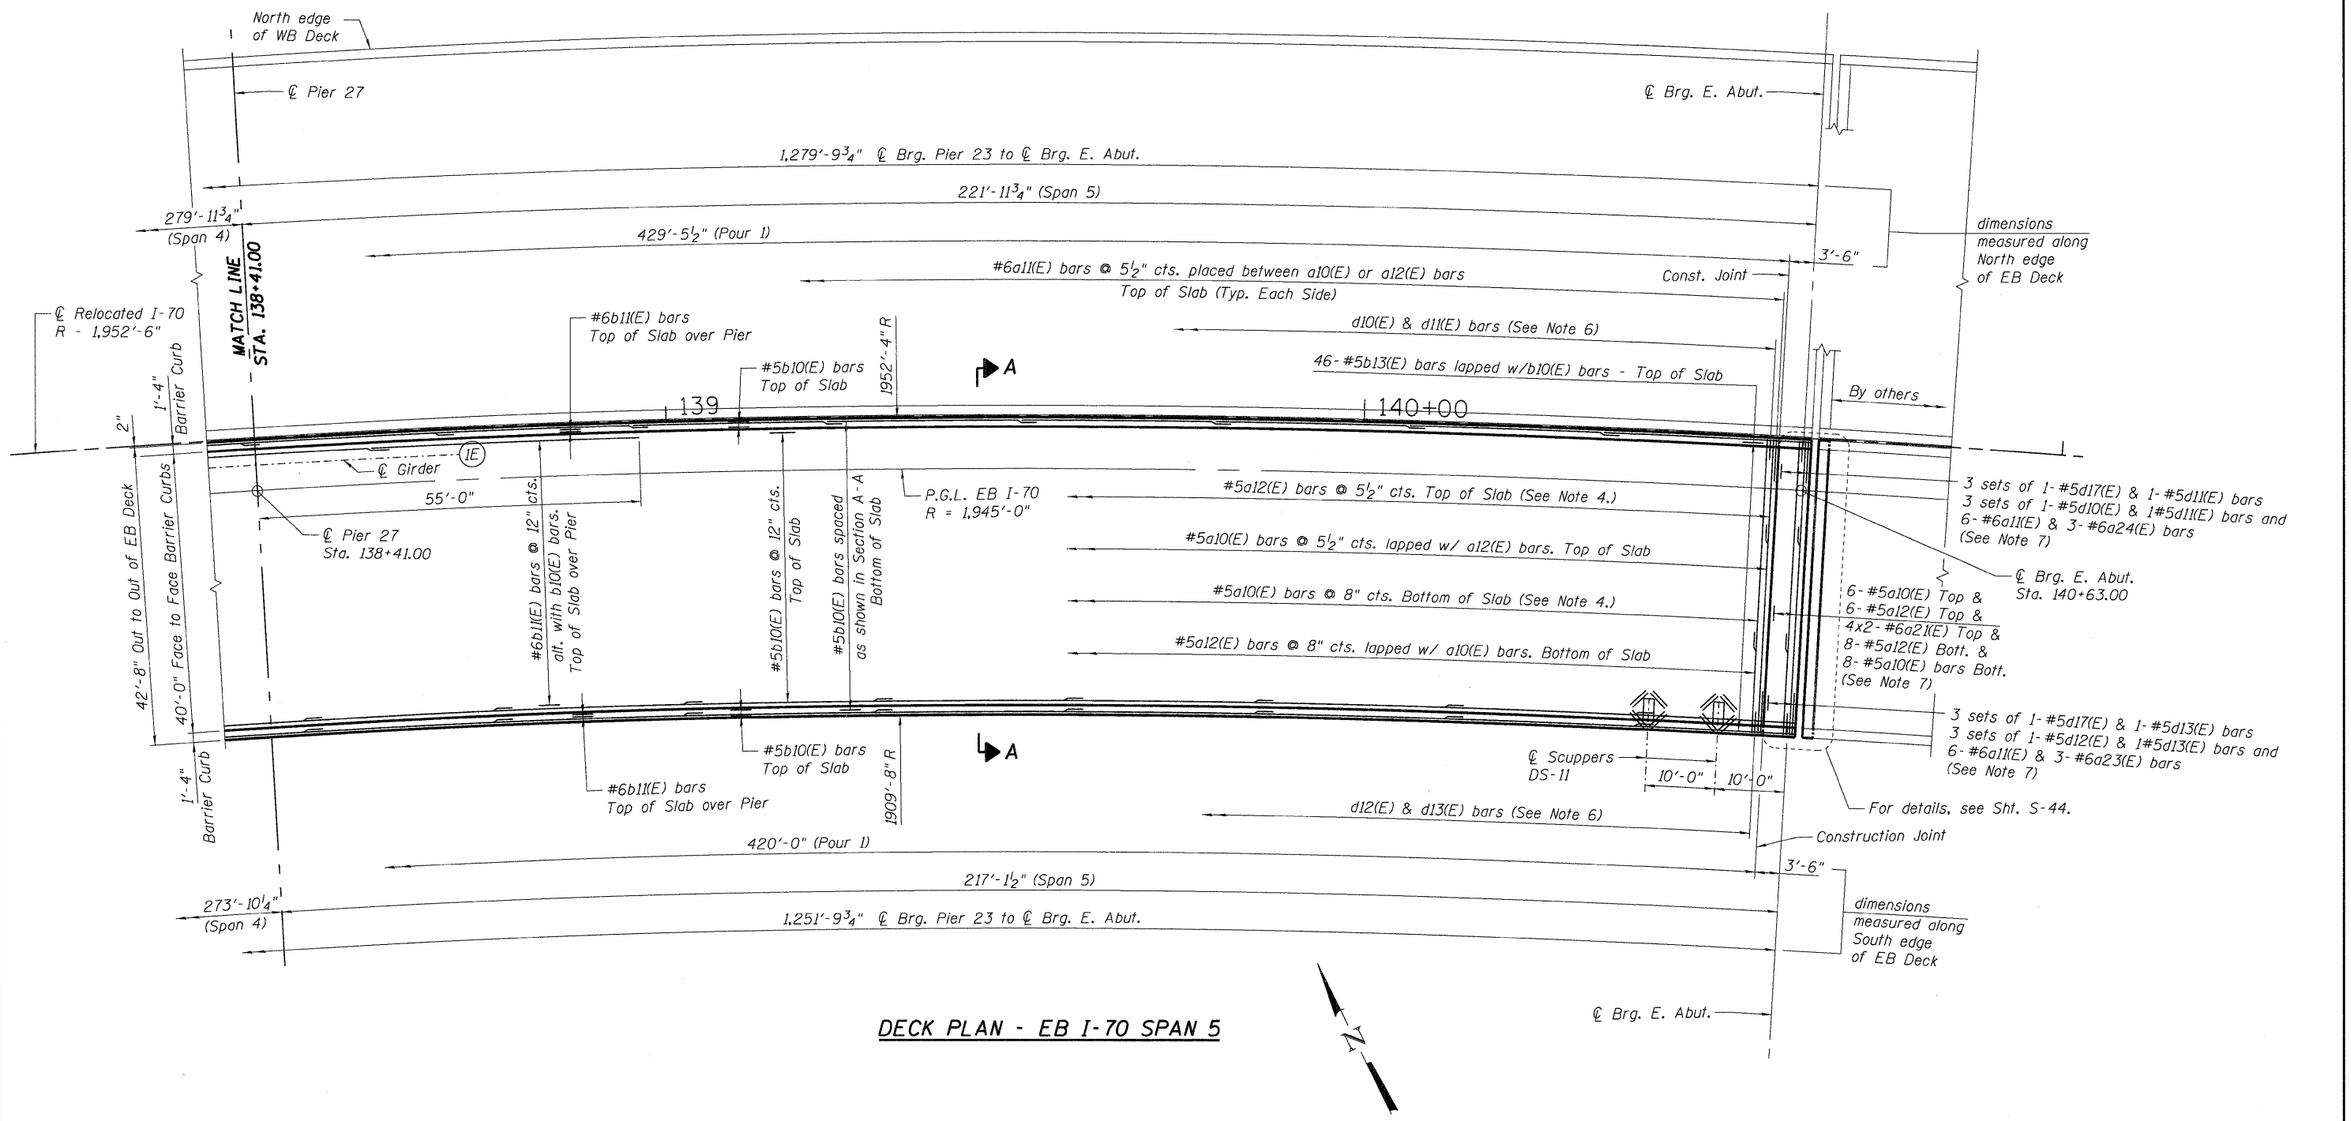

DECK PLAN - EB I-70 SPAN 5

NOTE:
See Sht. S-24 for notes.

\\Bridge\projects\Bridge\082\0318\Con\05-002-SLJDN\082318-CONN-05-002-SLJDN.dgn
\\Bridge\projects\Bridge\082\0318\Con\05-001-SLJDN\082318-CONN-05-001-SLJDN.dgn
\\Bridge\projects\Bridge\082\0318\Con\99-ALIGNMENT\082318-CONN-99-001-SLJDN.dgn
6-03-2010, 10:41:56 BONDHJD \\FS-0844\MKTVHALL\DATA\PROJECTS\2282\28868-70113\CADD\DESIGN\082318\SHEET\082318-CONN-05-010-SHT-SLJDN

FILE NAME = $FILE$	USER NAME = $USER$	DESIGNED - JLR	REVISED -
		DRAWN - FD	REVISED -
TENG TENG & ASSOCIATES, INC. ENGINEERS/ARCHITECTS/PLANNERS CHICAGO, ILLINOIS	PLOT SCALE = $SCALE$	CHECKED - TCU	REVISED -
	PLOT DATE = $DATE$	DATE - 06/04/10	REVISED -

STATE OF ILLINOIS
DEPARTMENT OF TRANSPORTATION
I-70 CONNECTION OVER
NS, TRRA, MCT AND INDUSTRIAL DR.

DECK PLAN EB I-70
5 OF 5

SCALE: | SHEET NO. S-28 OF S-111 | STA. 134+22.00 TO STA.

F.A.P. RTE.	SECTION	COUNTY	TOTAL SHEETS	SHEET NO.
998	82-2-1HVB	ST. CLAIR	285	138
SN 082-0318 (EB) & 0319 (WB)		CONTRACT NO. 76C44		
FED. ROAD DIST. NO.	ILLINOIS	FED. AID PROJECT		