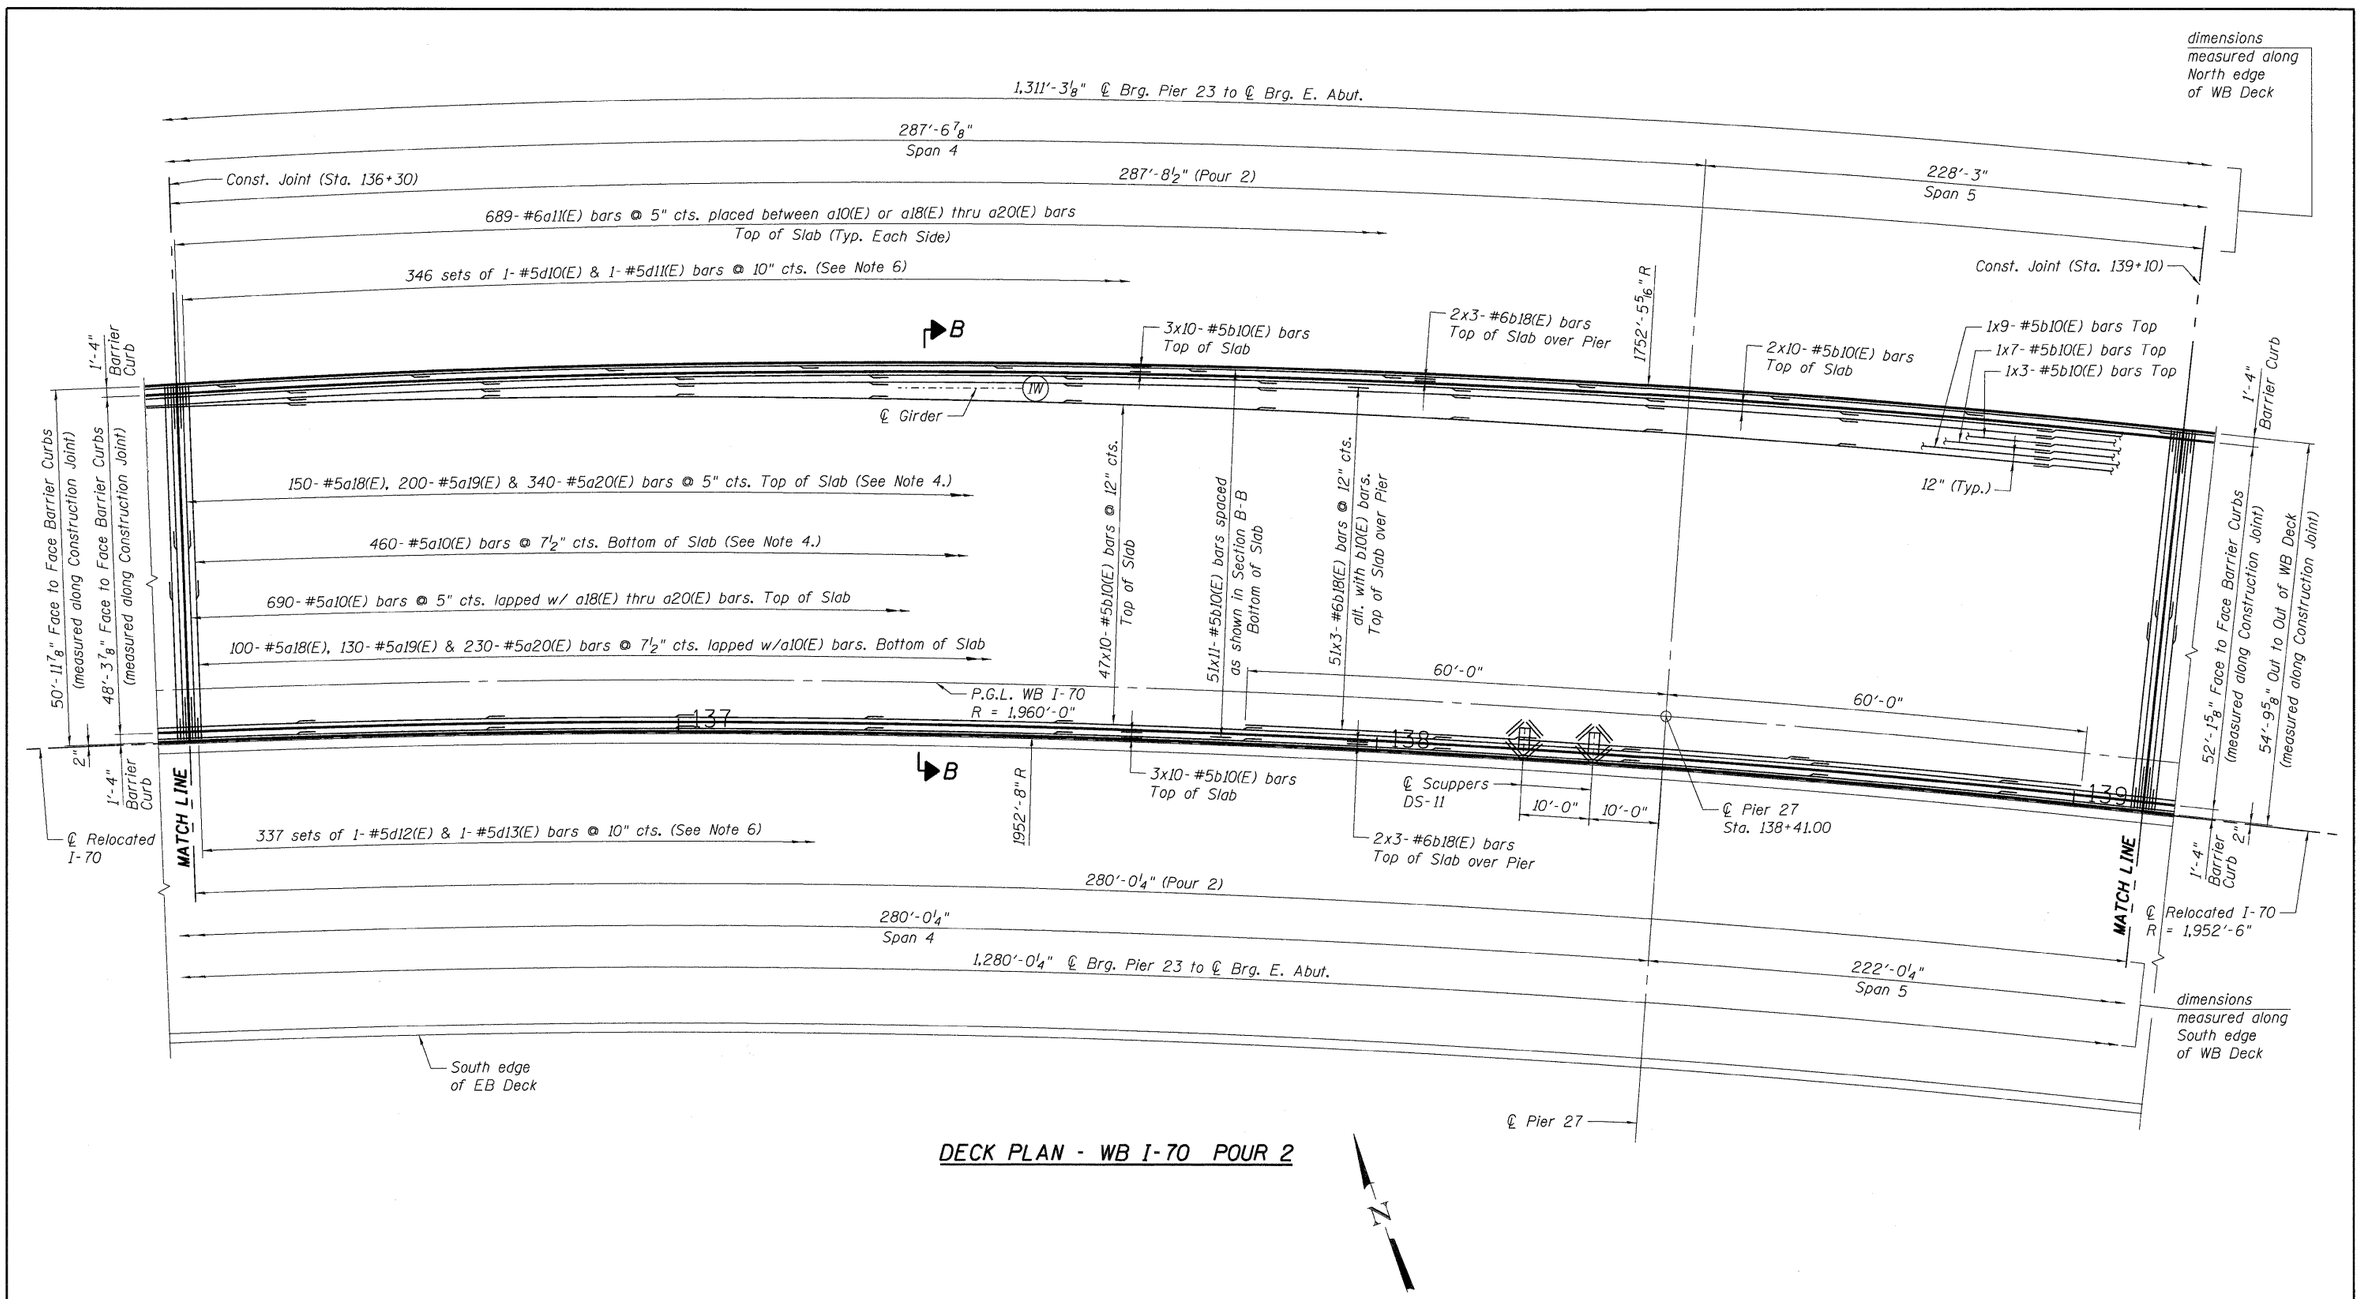

DECK PLAN - WB I-70 POUR 2

NOTE:
See Sht. S-29 for notes.

\\B02B318-CONN-85-001-SUDGN,\\B02B318-CONN-99-001-SUDGN,\\GDCONN-99-ALIGNMENT3.DGN,\\B02B318-CONN-85-002-SUDGN
6-03-2010, 10:42:15 BDONUJO \\FS-0044\ARNYHAL_2\TRANS_07\222\22B68-001\STRUCTURE\DESIGN\B02B318\SHEET\B02B318-CONN-85-004-SHT-SUDGN

FILE NAME = $FILEL$	USER NAME = $USER$	DESIGNED - JLR	REVISED -
		DRAWN - FD	REVISED -
TENG & ASSOCIATES, INC. ENGINEERS/ARCHITECTS/PLANNERS CHICAGO, ILLINOIS	PLOT SCALE = $SCALE$	CHECKED - TCU	REVISED -
	PLOT DATE = $DATE$	DATE - 06/04/10	REVISED -

STATE OF ILLINOIS
DEPARTMENT OF TRANSPORTATION
I-70 CONNECTION OVER
NS, TRRA, MCT AND INDUSTRIAL DR.

DECK PLAN WB I-70
4 OF 5

SCALE: | SHEET NO. S-32 OF S-111 | STA. 134+22.00 TO STA.

F.A.P. RTE.	SECTION	COUNTY	TOTAL SHEETS	SHEET NO.
998	82-2-1HVB	ST. CLAIR	285	142
SN 082-0318 (EB) & 0319 (WB)		CONTRACT NO. 76C44		
FED. ROAD DIST. NO.	ILLINOIS	FED. AID PROJECT		