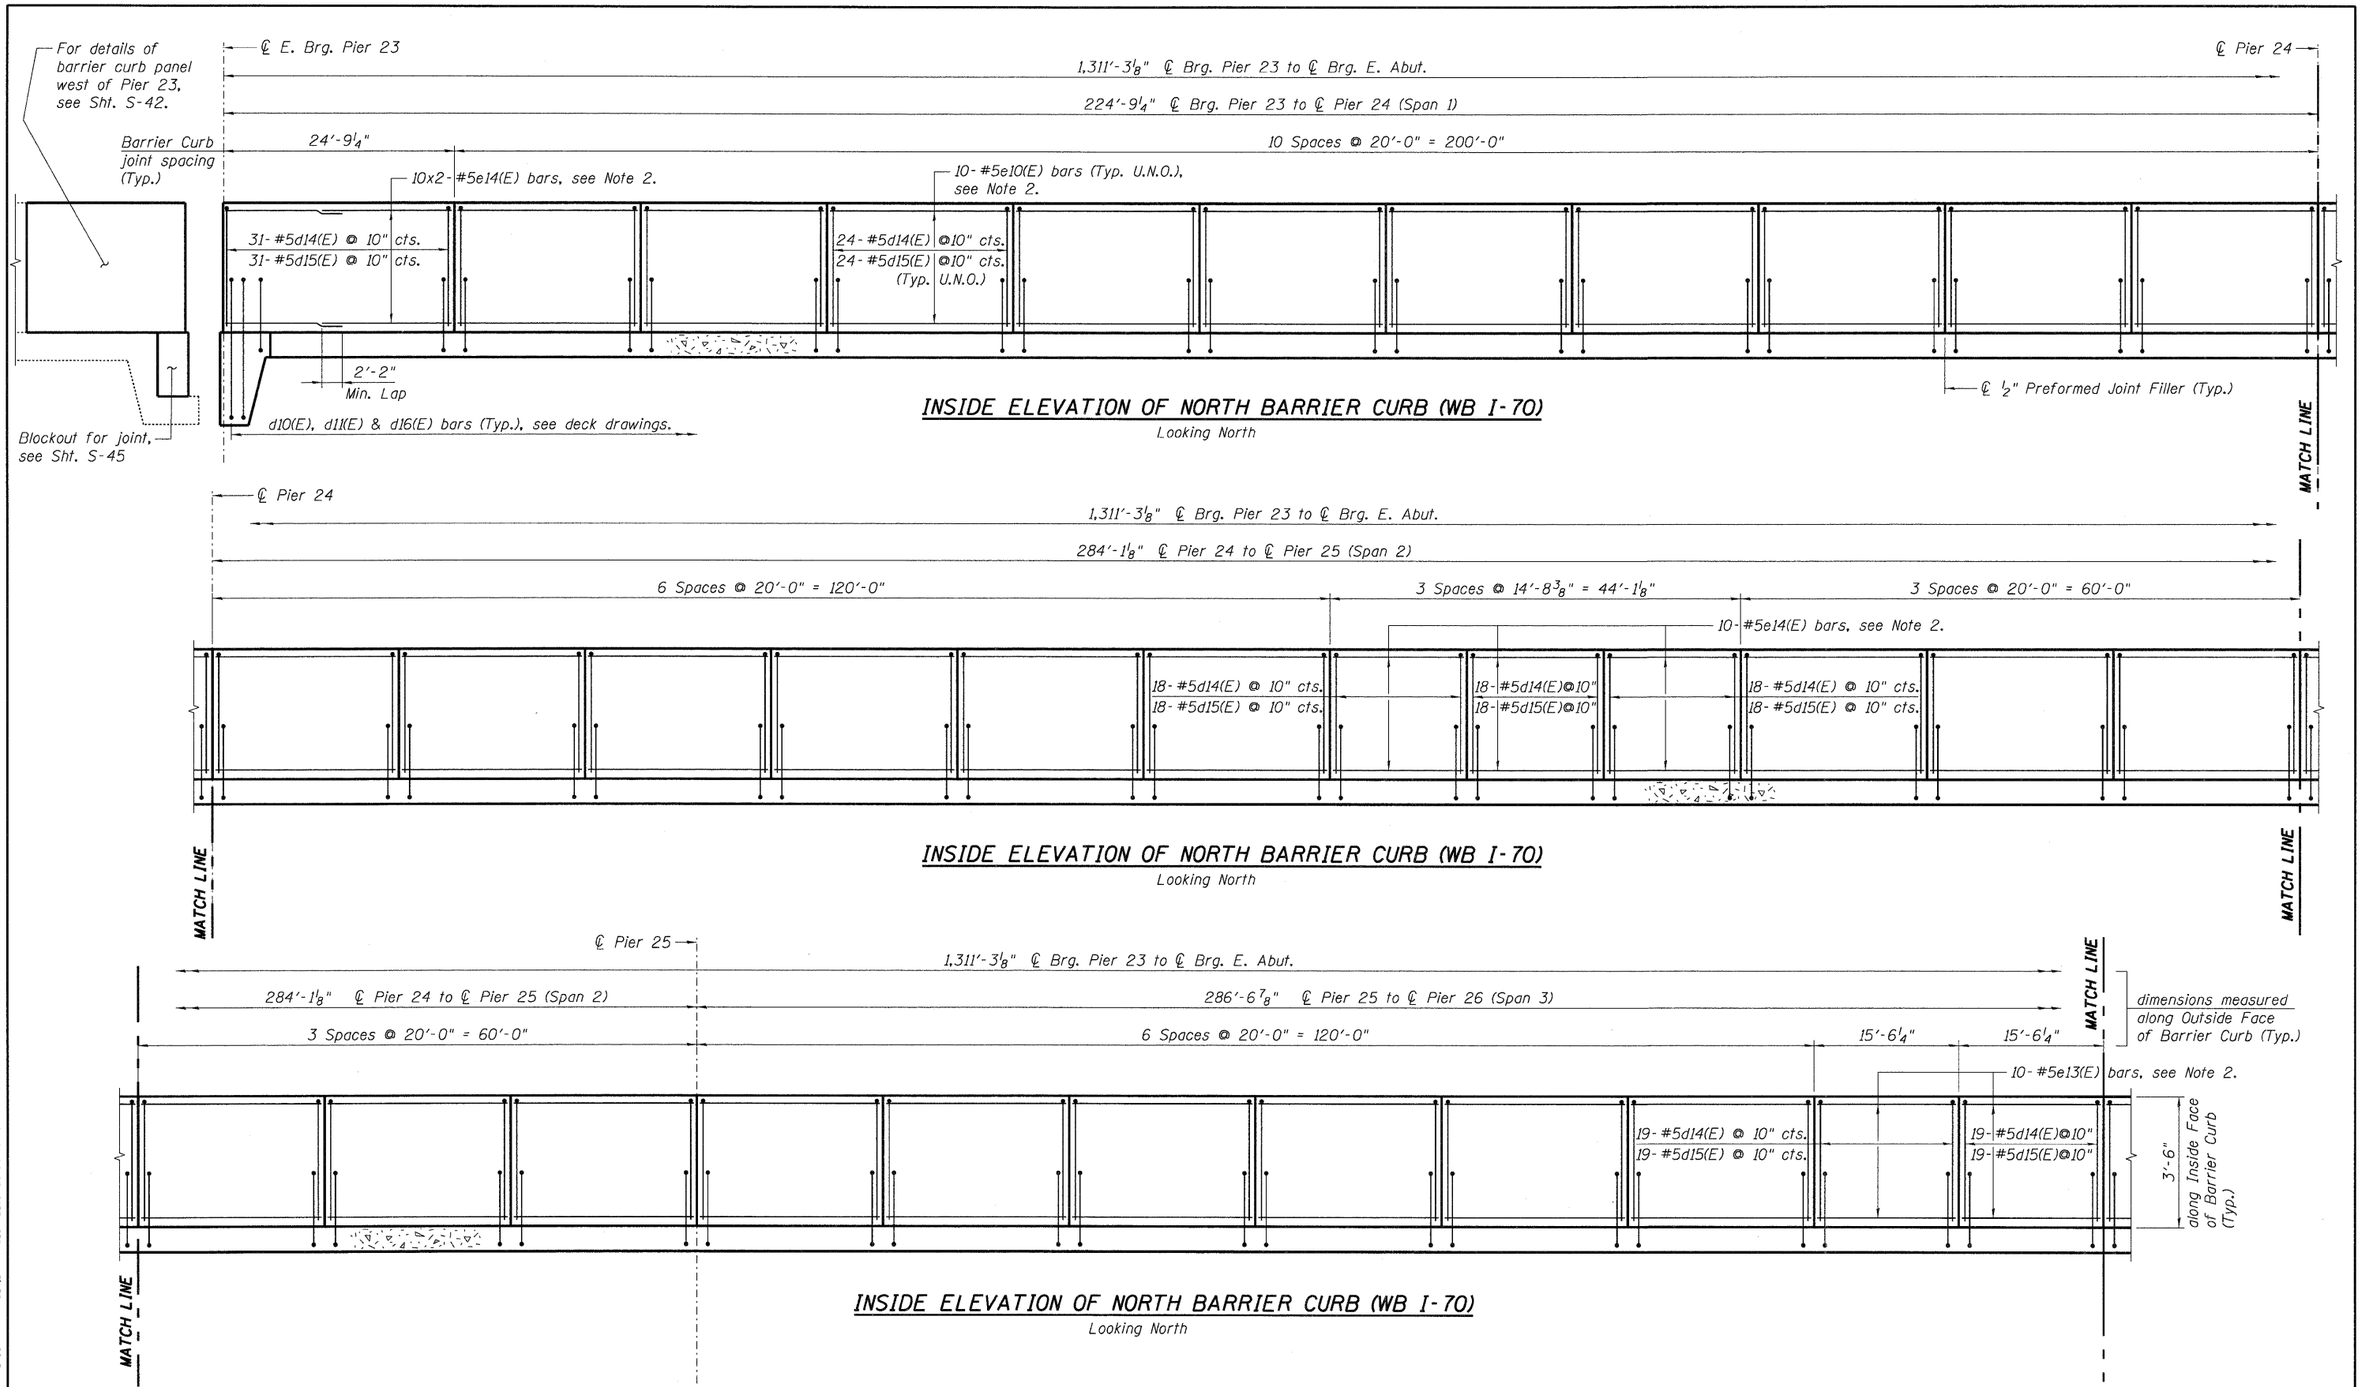

INSIDE ELEVATION OF NORTH BARRIER CURB (WB I-70)
Looking North

INSIDE ELEVATION OF NORTH BARRIER CURB (WB I-70)
Looking North

INSIDE ELEVATION OF NORTH BARRIER CURB (WB I-70)
Looking North

NOTE:
See Sht. S-39 for Notes.

FILE NAME = $FILEL$	USER NAME = $USER$	DESIGNED - JLR	REVISED -	STATE OF ILLINOIS DEPARTMENT OF TRANSPORTATION I-70 CONNECTION OVER NS, TRRA, MCT AND INDUSTRIAL DR.	PARAPET ELEVATIONS WB I-70 1 OF 4	F.A.P. RTE. 998	SECTION 82-2-1HVB	COUNTY ST. CLAIR	TOTAL SHEETS 285 / SHEET NO. 148
TENG TENG & ASSOCIATES, INC. ENGINEERS/ARCHITECTS/PLANNERS CHICAGO, ILLINOIS	PLOT SCALE = $SCALE$	DRAWN - FD	REVISED -			SN 082-0318 (EB) & 0319 (WB)		CONTRACT NO. 76C44	
	PLOT DATE = $DATE$	CHECKED - TCU	REVISED -		SCALE: SHEET NO. S-38 OF S-111 STA. 134+22.00 TO STA.	FED. ROAD DIST. NO.	ILLINOIS	FED. AID PROJECT	
		DATE - 06/04/10	REVISED -						

..\0820318-CONN-05-001-SU.DGN, ..\0820318-CONN-05-001-SU.DGN, ..\0820318-CONN-05-001-SU.DGN, ..\0820318-CONN-05-001-SU.DGN, ..\0820318-CONN-05-001-SU.DGN
6-03-2010, 10:43:25 BONDHUJD \\FS-0044\AM\VAULT_D-TRANS_07\2202\20868-001\STRUCT\CAD\01 DESIGN\0820318\SHEET\0820318-CONN-05-102-SHT-SU.DGN