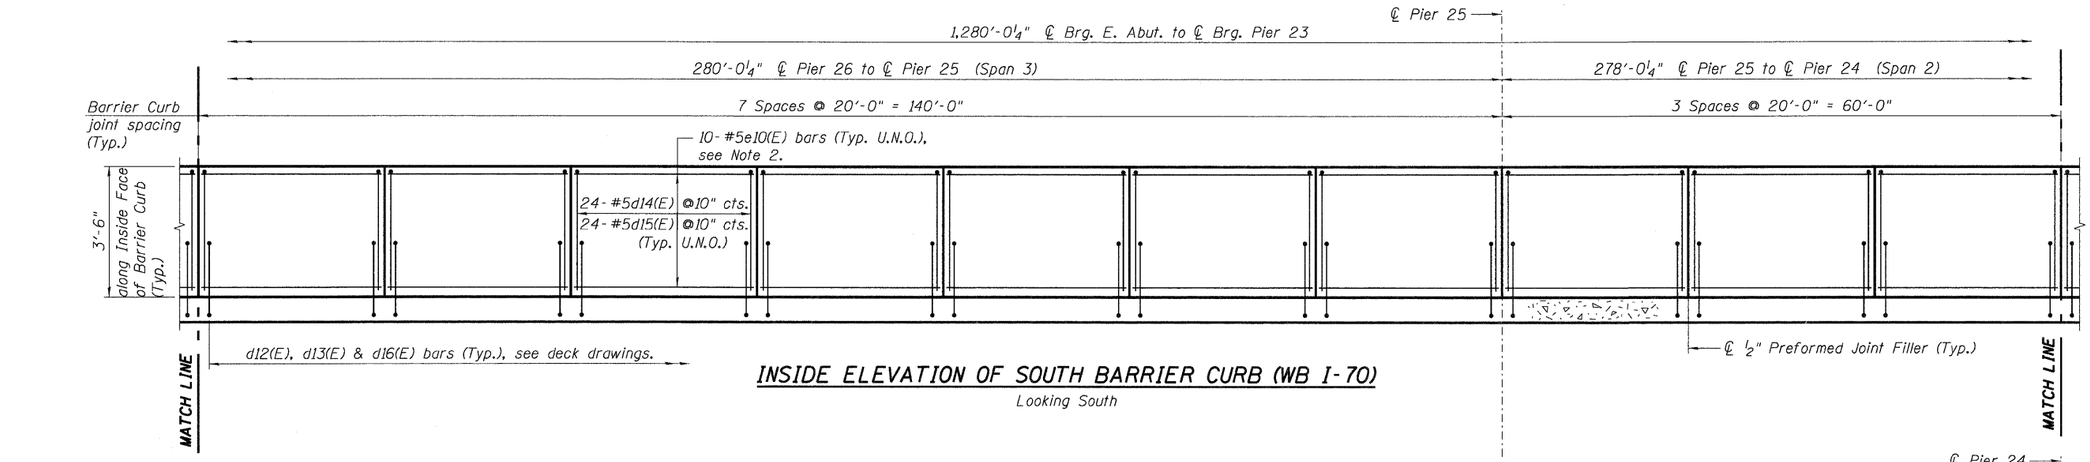

INSIDE ELEVATION OF SOUTH BARRIER CURB (WB I-70)

Looking South

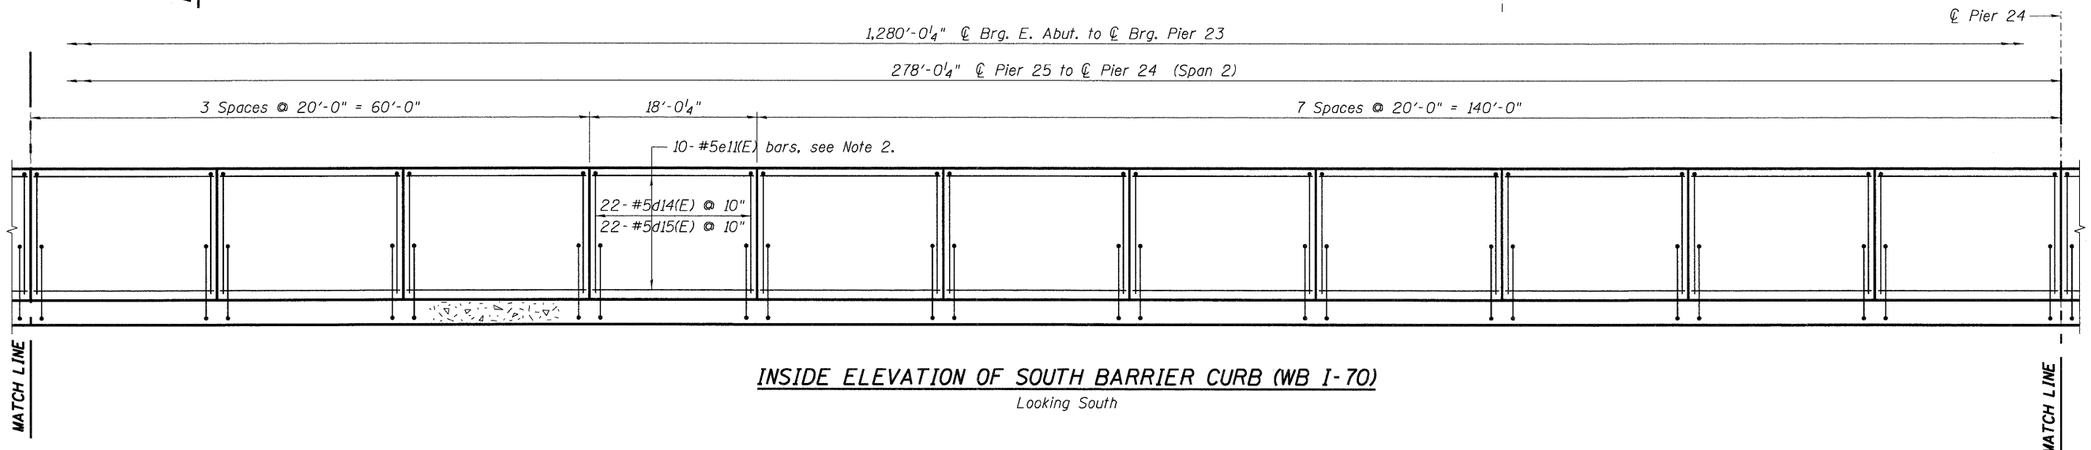

INSIDE ELEVATION OF SOUTH BARRIER CURB (WB I-70)

Looking South

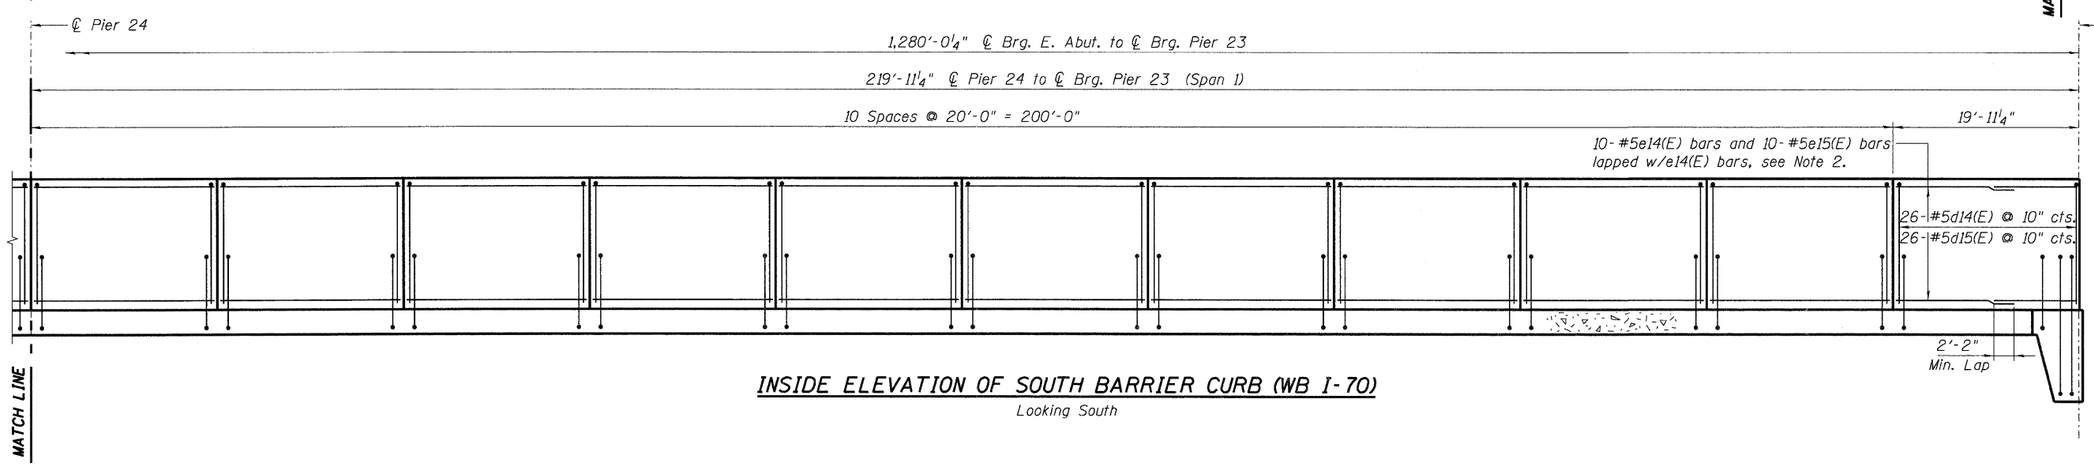

INSIDE ELEVATION OF SOUTH BARRIER CURB (WB I-70)

Looking South

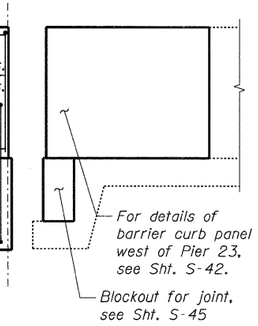

NOTE:
See Sht. S-39 for Notes.

FILE NAME = $FILEL$	USER NAME = $USER$	DESIGNED - JLR	REVISED -	STATE OF ILLINOIS DEPARTMENT OF TRANSPORTATION I-70 CONNECTION OVER NS, TRRA, MCT AND INDUSTRIAL DR.	PARAPET ELEVATIONS WB I-70 4 OF 4	F.A.P. RTE.	SECTION	COUNTY	TOTAL SHEETS	SHEET NO.
		DRAWN - FD	REVISED -			998	82-2-1HVB	ST. CLAIR	285	151
TENG & ASSOCIATES, INC. ENGINEERS/ARCHITECTS/PLANNERS CHICAGO, ILLINOIS	PLOT SCALE = $SCALE$	CHECKED - TCU	REVISED -			SN 082-0318 (EB) & 0319 (WB)		CONTRACT NO. 76C44		
	PLOT DATE = $DATE$	DATE - 06/04/10	REVISED -		SCALE: SHEET NO. S-41 OF S-111 STA. 134+22.00 TO STA.	FED. ROAD DIST. NO.	ILLINOIS	FED. AID PROJECT		

\\082-2318-CONN-05-001-SLIDON, \\082-2318-CONN-05-001-SLIDON, \\082-2318-CONN-05-001-SLIDON, \\082-2318-CONN-05-001-SLIDON, \\082-2318-CONN-05-001-SLIDON, \\082-2318-CONN-05-001-SLIDON, \\082-2318-CONN-05-001-SLIDON, \\082-2318-CONN-05-001-SLIDON
6-23-2010, 10:44:00 BDNDNJJG \\FS-0014\WAVAULT\TRANS_07\222-28669-001\STRUCT\CAD\01 DESIGN\082-2318\SHEET\082-2318-CONN-05-001-SHT-SLIDON