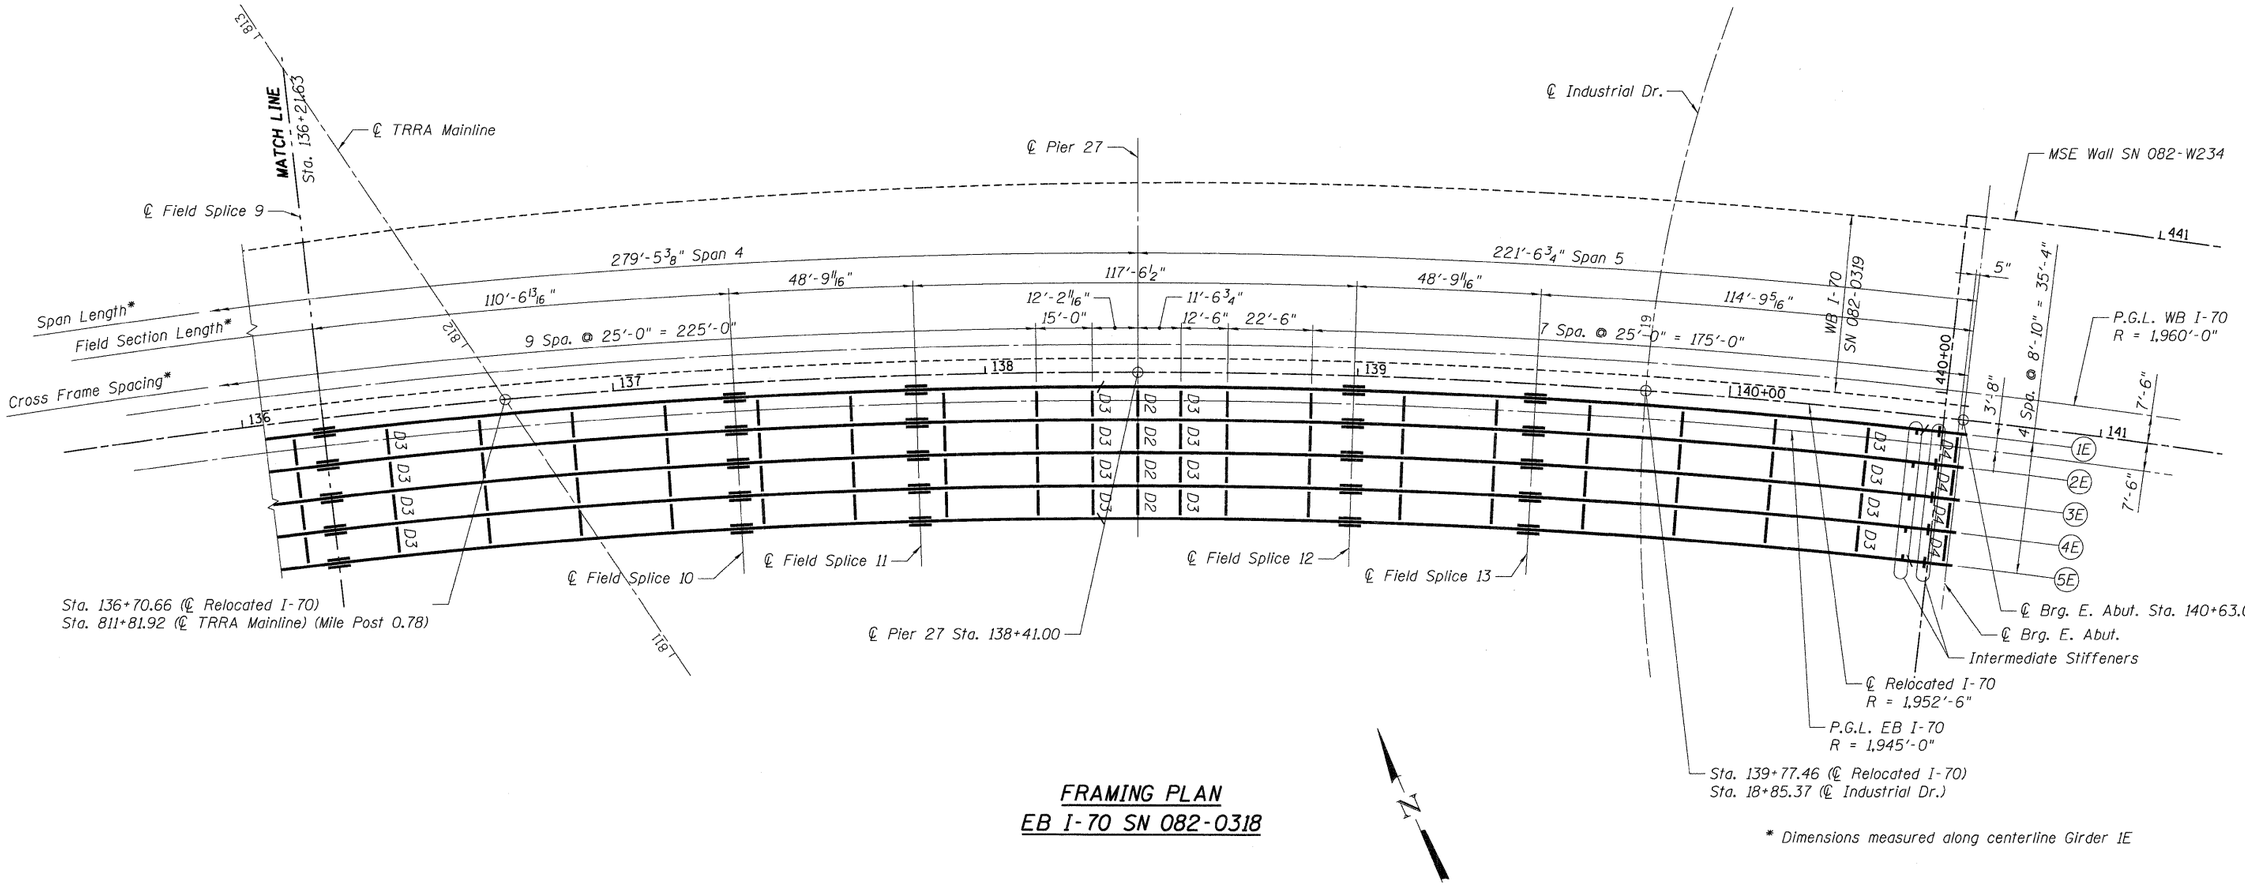

FRAMING PLAN
EB I-70 SN 082-0318

* Dimensions measured along centerline Girder 1E

NOTE:

Work this sheet with Sheets S-48 and S-49.

\\B82318-CONN-05-002-FP.DGN ..\B82318-CONN-99-001-BOLDN ..\DBCONN-05-ALIGNMENT2.DGN
6-05-2010, 10:45:53 BONDHUD \\FS-2014-CANVHAL.IL-THAMS.07\2222-22886-00\STRUCT\CADD\01 DESIGN\B82318\SHEET\B82318-CONN-05-006-SHT-FP.DGN

FILE NAME = $FILEL$	USER NAME = $USER$	DESIGNED - CCE	REVISED -	**STATE OF ILLINOIS** **DEPARTMENT OF TRANSPORTATION** I-70 CONNECTION OVER NS, TRRA, MCT AND INDUSTRIAL DR.	**FRAMING PLAN EB I-70** **3 OF 3**	F.A.P. RTE.	SECTION	COUNTY	TOTAL SHEETS	SHEET NO.
		DRAWN - CCE	REVISED -			998	82-2-1HVB	ST. CLAIR	285	160
TENG & ASSOCIATES, INC. ENGINEERS/ARCHITECTS/PLANNERS CHICAGO, ILLINOIS	PLOT SCALE = $SCALE$	CHECKED - TCU	REVISED -				SN 082-0318 (EB) & 0319 (WB)		CONTRACT NO. 76C44	
	PLOT DATE = $DATE$	DATE - 06/04/10	REVISED -		SCALE: SHEET NO. S-50 OF S-111 STA. 134+22.00 TO STA.		FED. ROAD DIST. NO.	ILLINOIS	FED. AID PROJECT	