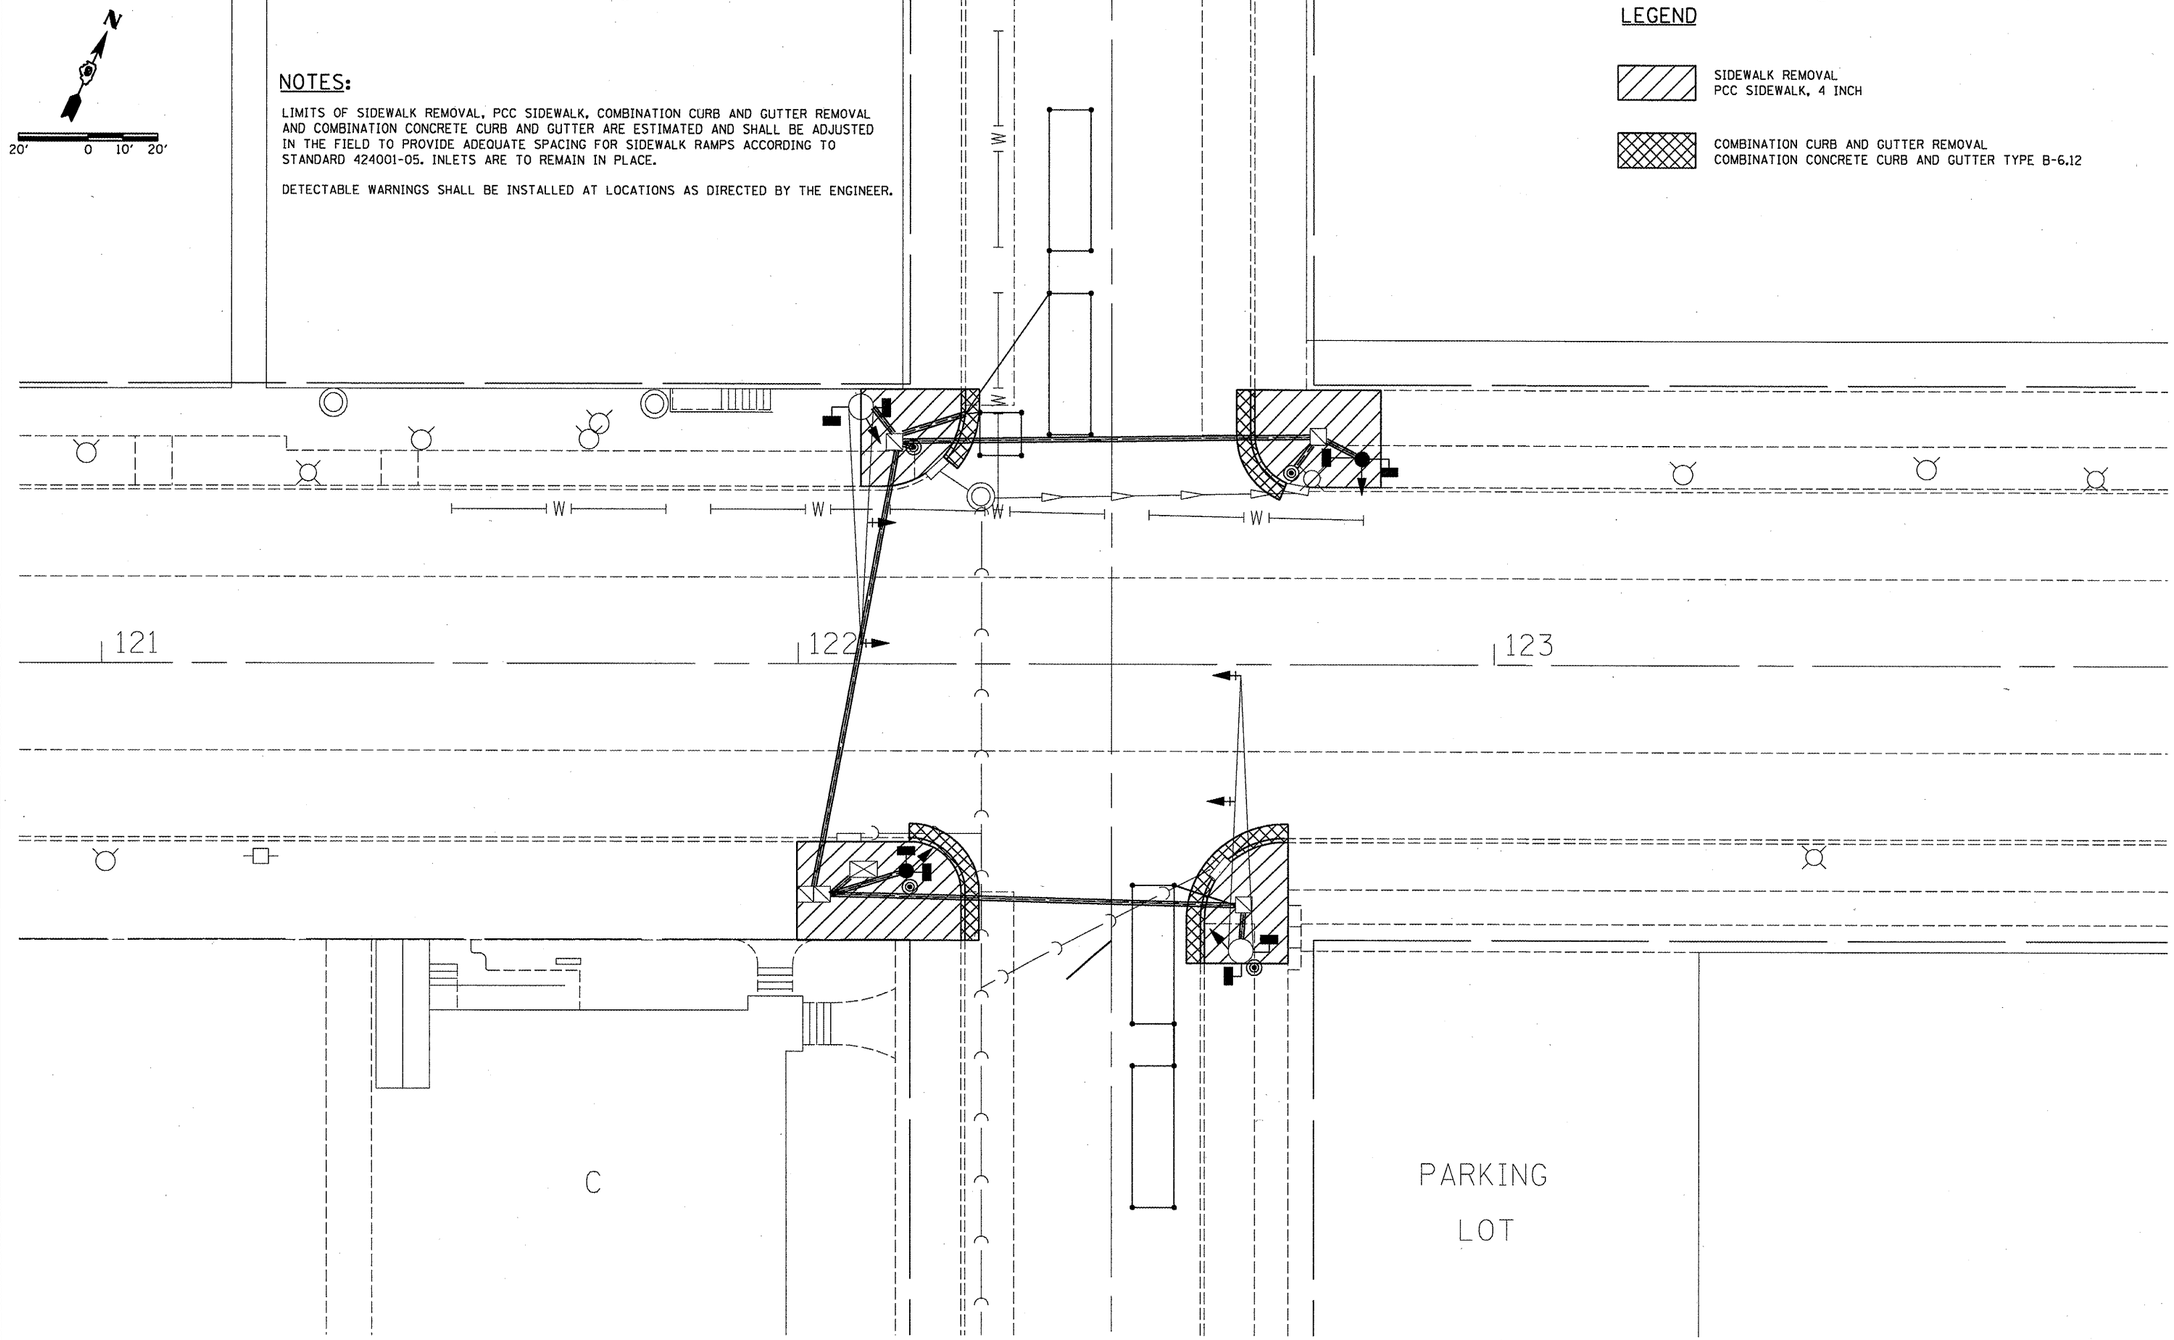

NOTES:

LIMITS OF SIDEWALK REMOVAL, PCC SIDEWALK, COMBINATION CURB AND GUTTER REMOVAL AND COMBINATION CONCRETE CURB AND GUTTER ARE ESTIMATED AND SHALL BE ADJUSTED IN THE FIELD TO PROVIDE ADEQUATE SPACING FOR SIDEWALK RAMPS ACCORDING TO STANDARD 424001-05. INLETS ARE TO REMAIN IN PLACE.

DETECTABLE WARNINGS SHALL BE INSTALLED AT LOCATIONS AS DIRECTED BY THE ENGINEER.

LEGEND

SIDEWALK REMOVAL
PCC SIDEWALK, 4 INCH

COMBINATION CURB AND GUTTER REMOVAL
COMBINATION CONCRETE CURB AND GUTTER TYPE B-6.12

FILE NAME = c:\pw_work\pwidot\poesl\d0131092\78123-msc.dgn	USER NAME = poesl	DESIGNED -	REVISED -
		DRAWN -	REVISED -
	PLOT SCALE = 20.0000 ' / IN.	CHECKED -	REVISED -
	PLOT DATE = 2/2/2010	DATE -	REVISED -

STATE OF ILLINOIS
DEPARTMENT OF TRANSPORTATION

SIDEWALK DETAIL
IL 1 /14 AND CHURCH ST

SCALE: | SHEET NO. OF SHEETS | STA. TO STA.

F.A.P. RTE.	SECTION	COUNTY	TOTAL SHEETS	SHEET NO.
332	D9 CM TRAFFIC SIGNAL FY10-1	WHITE	8	7

ILLINOIS **CONTRACT NO. 78123**

ILLINOIS FED. AID PROJECT