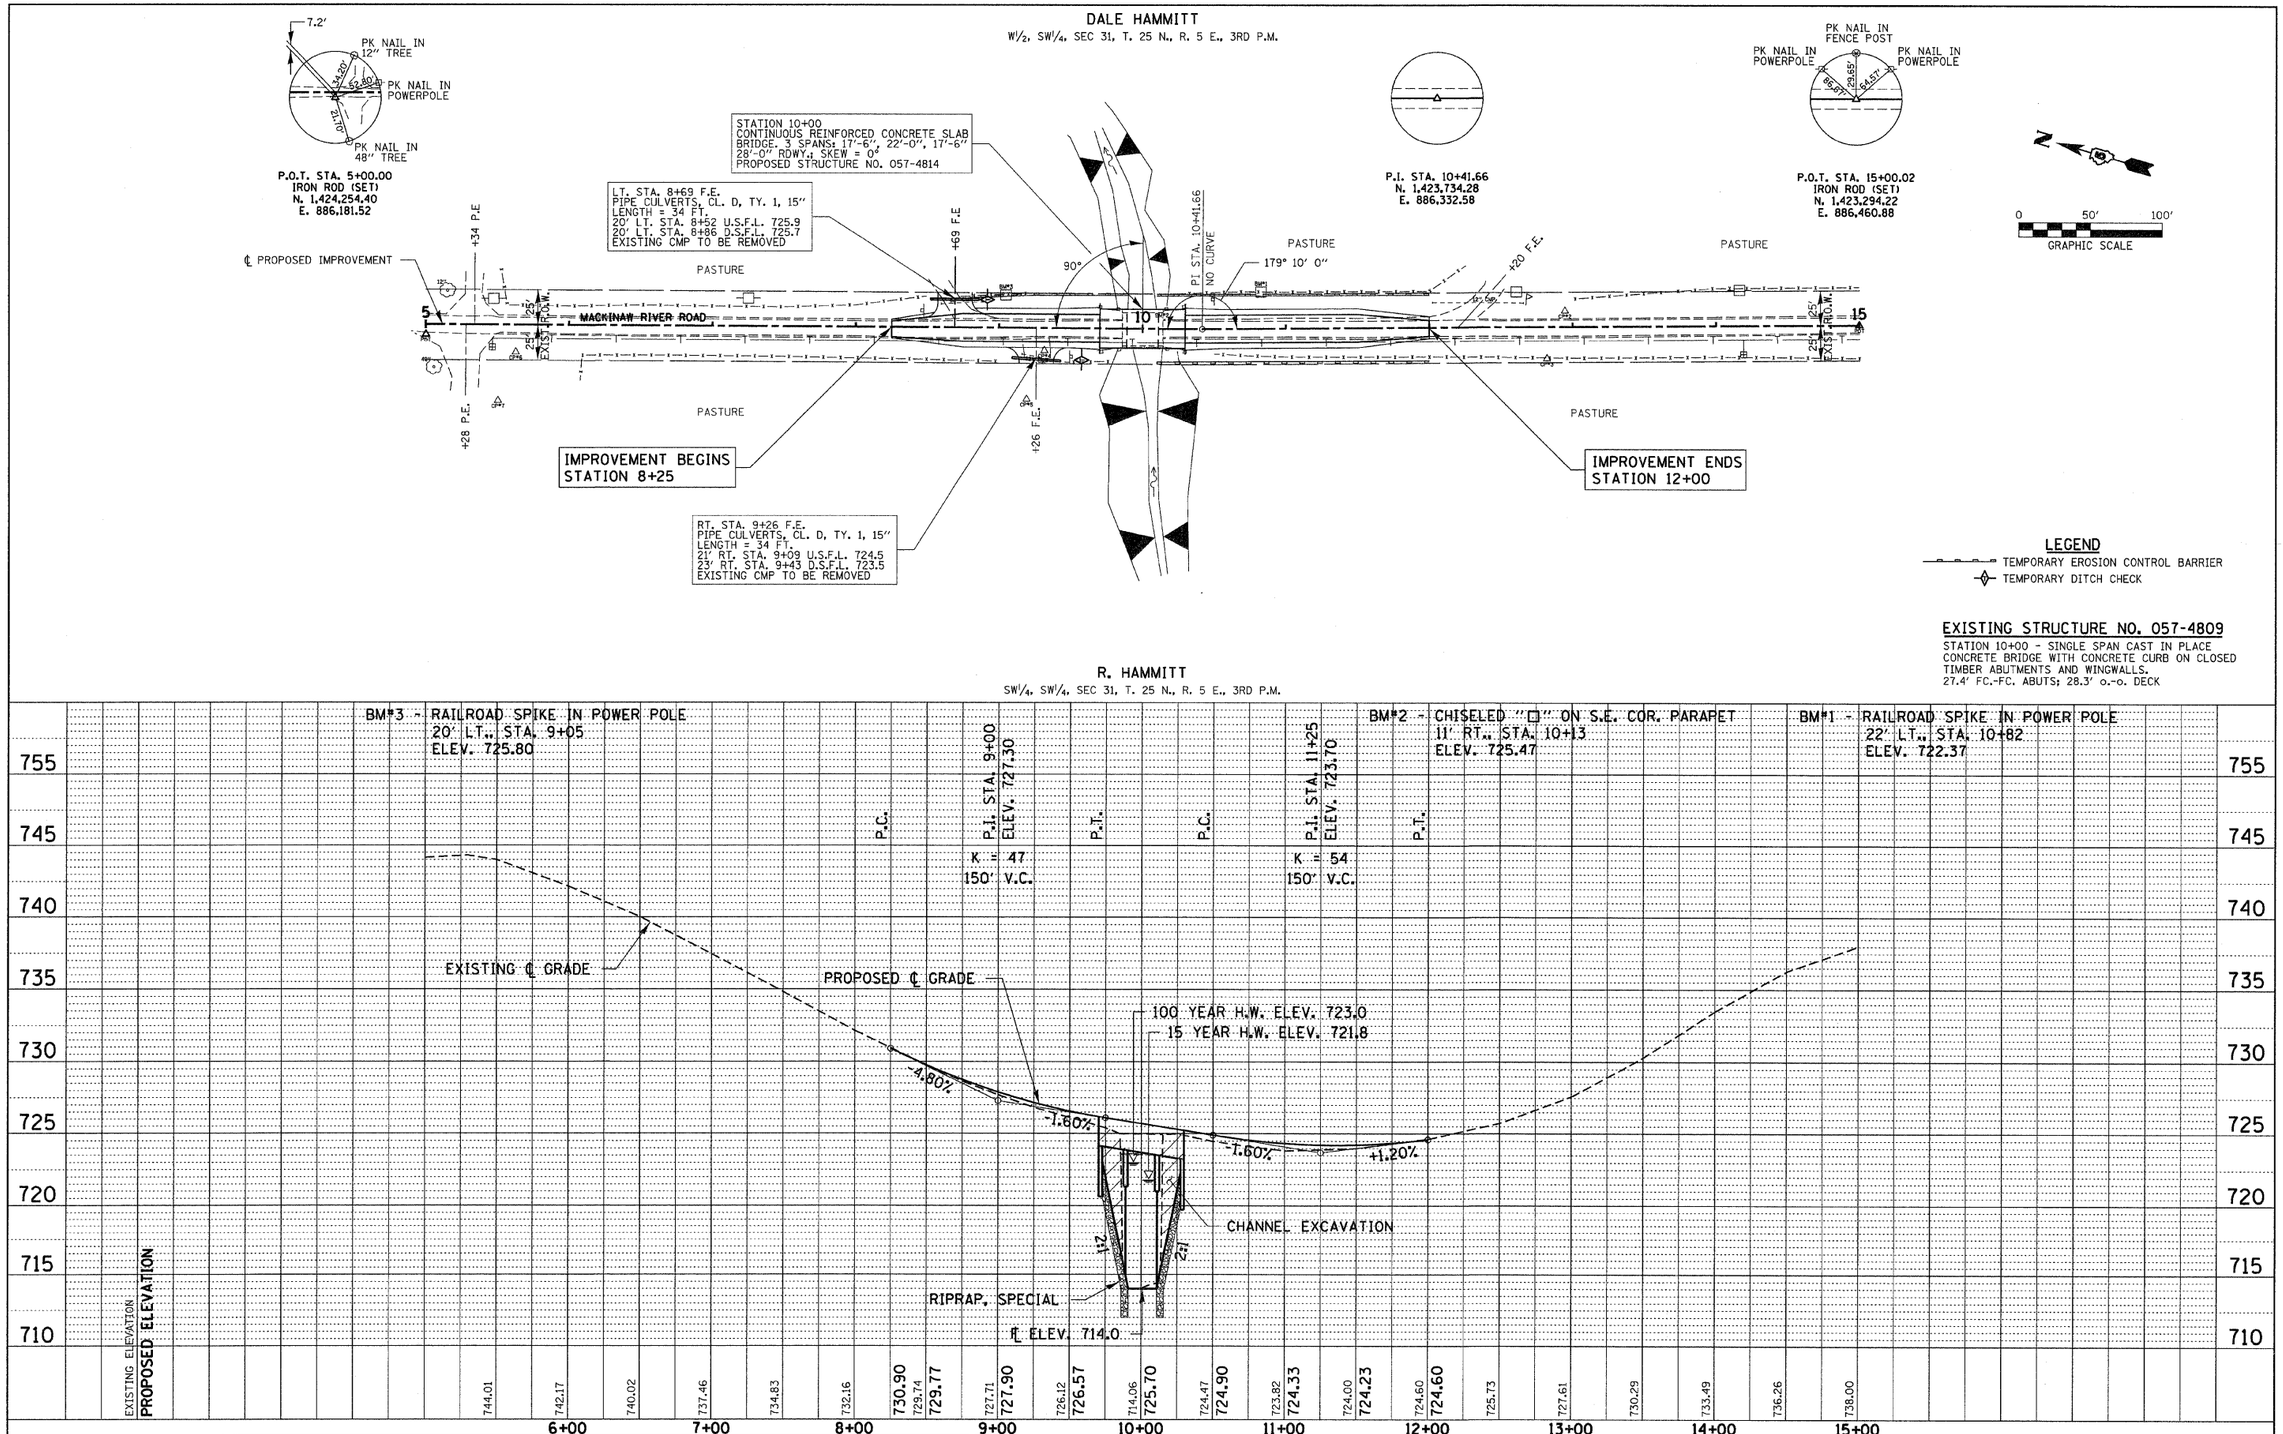

PLAN
NOTE BOOK NO.
SURVEYED
PLOTTED
ALIGNMENT CHECKED
RT. OF WAY CHECKED
CADD FILE NAME
BY
DATE

PROFILE
NOTE BOOK NO.
SURVEYED
PLOTTED
GRADES CHECKED
B.M. NOTED
STRUCTURE NOTATNS CHKD
BY
DATE

FILE NAME = 070445-sht-ppl.dgn	USER NAME =	DESIGNED - J.W.F.	REVISED -
		DRAWN - D.T.M.	REVISED -
	PLOT SCALE =	CHECKED - S.W.M.	REVISED -
	PLOT DATE = 5/3/2010	DATE - 08/18/08	REVISED -

STATE OF ILLINOIS
McLEAN COUNTY HIGHWAY DEPARTMENT

BLR

SCALE: SHEET NO. OF SHEETS STA. TO STA.

PLAN & PROFILE
MACKINAW RIVER ROAD

T.R.	SECTION	COUNTY	TOTAL SHEETS	SHEET NO.
155	07-20124-00-BR	McLEAN	17	4
LAWNDALE ROAD DISTRICT		CONTRACT NO. 91442		
FED. ROAD DIST. NO.	ILLINOIS	FED. AID PROJECT BROS-0113(031)		