F.A.I. RTE.	SECTION	COUNTY	TOTAL SHEETS	SHEET NO.
94	2005-036 I	COOK	45	18
STA. 135+99.6 (SB I-57) 2031+23.0 (NB FORD)		TO STA. 1364+78.8 (SB RYAN) 2364+99.1 (NB RYAN)		
FED. ROAD DIST. NO.	ILLINOIS	FED. AID PROJECT		

60A07

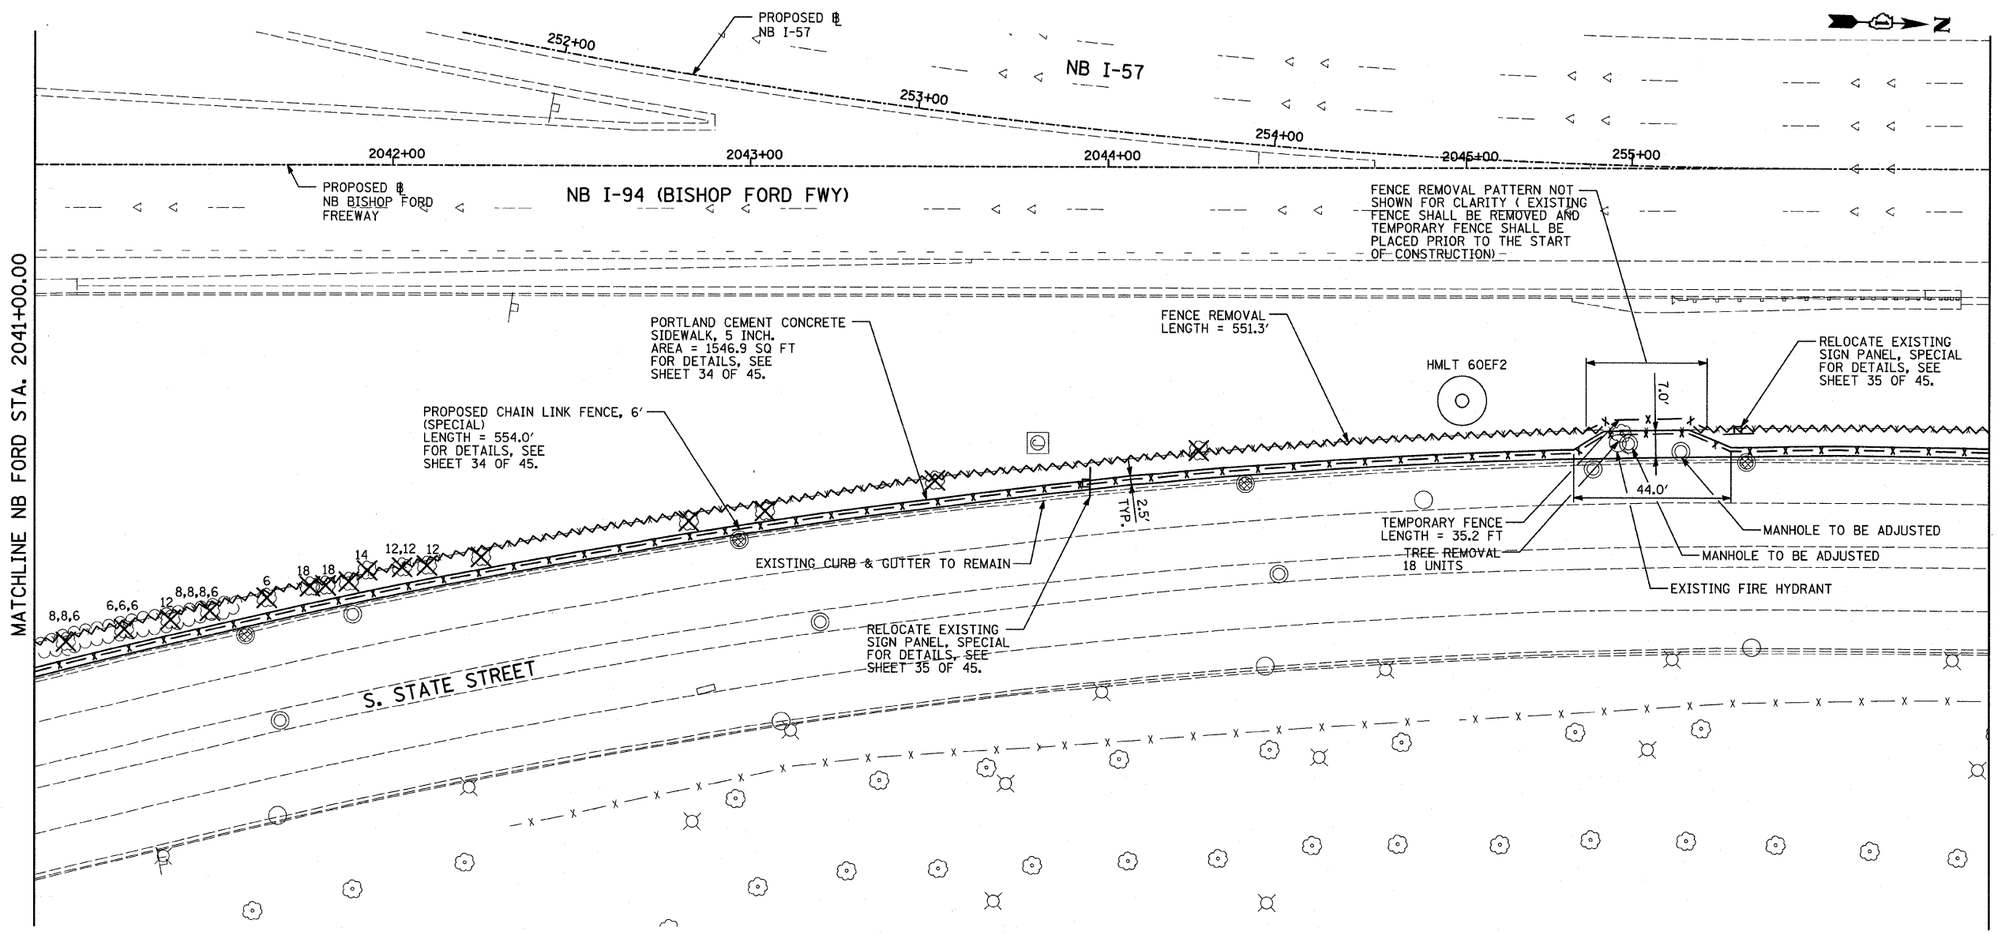

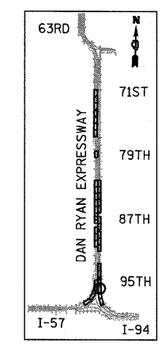

LOCATION MAP

20 0 20 40

SCALE: 1" = 20'-0"

LEGEND:

FENCE REMOVAL

10 TREE REMOVAL (UNITS) (NO UNIT SHOWN = <6 OR CALLED OUT)

INLET FILTER

NOTES:

1. THE CONTRACTOR SHALL USE THE EXCAVATED MATERIALS FROM THE SIDEWALK CONSTRUCTION TO BACKFILL THE AREA BEHIND THE SIDEWALK. A QUANTITY OF "SEEDING, CLASS 2A" HAS BEEN PROVIDED TO RESEED THE BACKFILLED AREAS.
2. FOR FENCE MOUNTED ON CONCRETE PAD DETAILS, SEE SHEET 34 OF 45.

REVISIONS	
NAME	DATE

ILLINOIS DEPARTMENT OF TRANSPORTATION

F.A.I. 94 (DAN RYAN EXPRESSWAY)
PROPOSED PLAN
ALONG STATE STREET FROM
98TH ST. TO 95TH ST.
NB FORD STA. 2041+00 TO
NB I-57 STA. 256+00

SCALE: 1"=20' DRAWN BY: MAF, AMB

DATE: FEBRUARY 13, 2009 CHECKED BY: TGB, MI

TY·LIN INTERNATIONAL

3/19/2009 11:45:52 AM

p:\0237.3\road\c39\pa39sh063.dgn