CONTRACT NO. 60B03

F.A.I. RTE.	SECTION	COUNTY	TOTAL SHEETS	SHEET NO.
55	99 (1&2) I-11	WILL	176	23
STA.	TO STA.			
FED. ROAD DIST. NO.	ILLINOIS	FED. AID PROJECT		

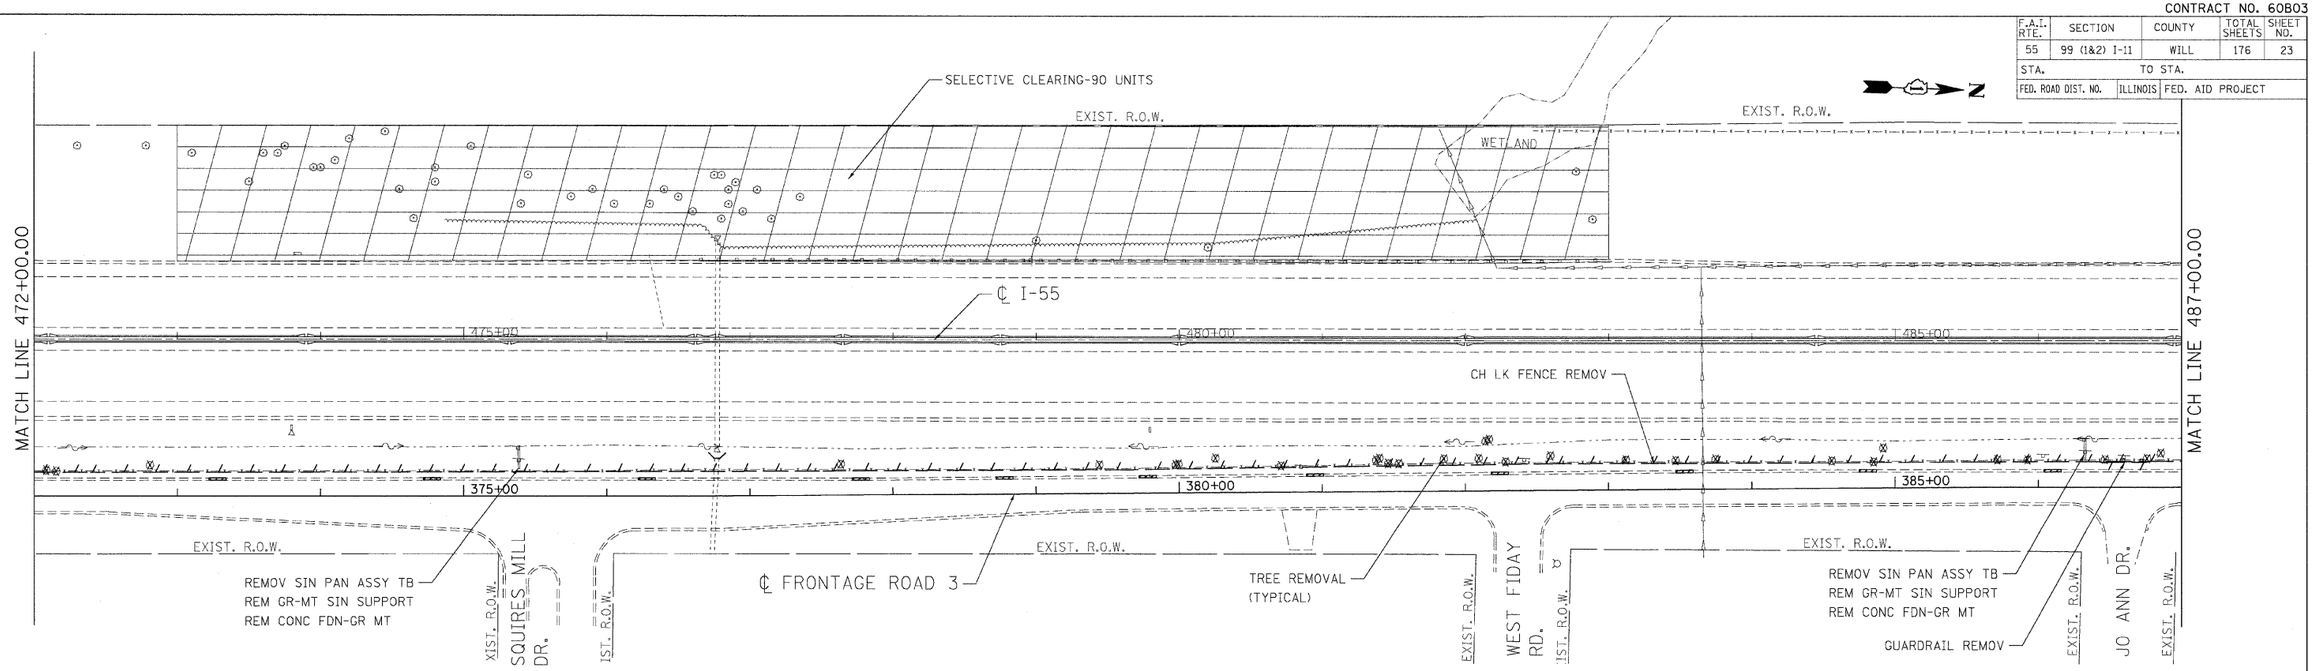

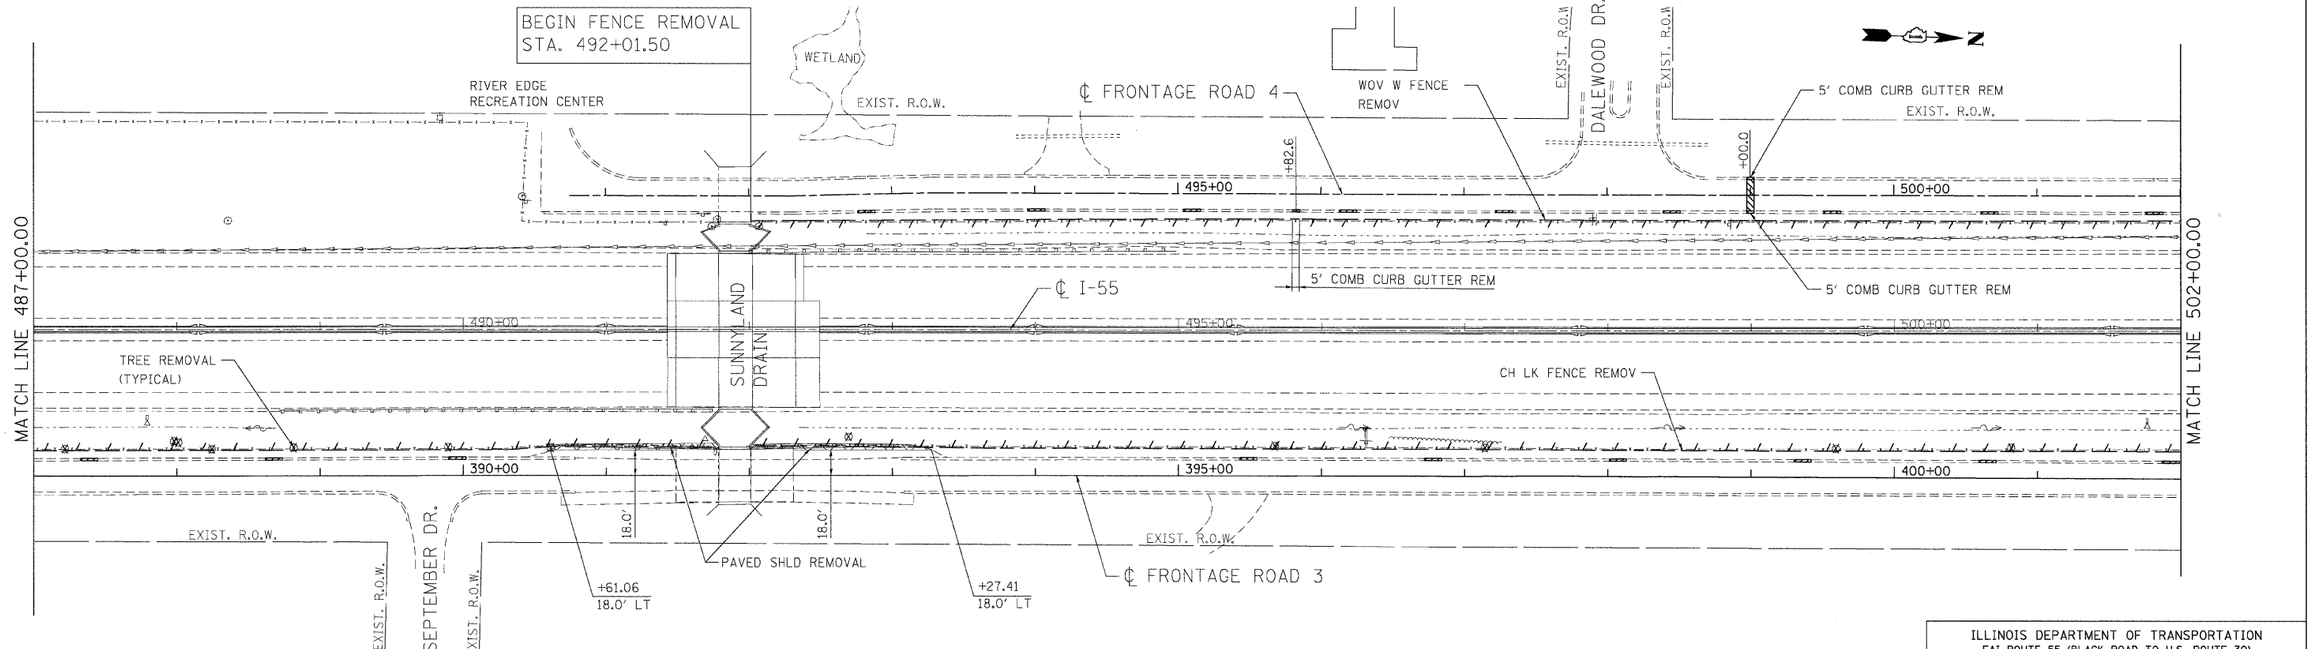

LEGEND

▨ COMBINATION CURB AND GUTTER REMOVAL

NOTE

1. SEE DRAINAGE SCHEDULES AND DRAINAGE DETAILS FOR LOCATIONS OF COMBINATION CURB AND GUTTER REMOVAL ASSOCIATED WITH PROPOSED CULVERT OUTLETS.

REVISIONS	
NAME	DATE

ILLINOIS DEPARTMENT OF TRANSPORTATION
FAI ROUTE 55 (BLACK ROAD TO U.S. ROUTE 30)
NOISE ABATEMENT WALLS

REMOVAL PLAN
FAI 55
STA. 472+00.00 TO STA. 502+00.00

SCALE: 1"=50' DRAWN BY KS

DATE 02/06/09 CHECKED BY DDH

TENG

TENG & ASSOCIATES, INC.
ENGINEERS/ARCHITECTS/PLANNERS
CHICAGO, ILLINOIS

PLOT DATE = $DATE$
FILE NAME = $FILE$
PLOT SCALE = $SCALE$
USER NAME = $USER$

\\AL12IA\MDL\DGN\..\VR12IA901.DGN\..\VR99IA901.DGN\..\VU99IA901.DGN\..\VP12IA901.DGN\..\VX06IA#SB.DGN\..\SB#B12SHT..\B099IA901.DGN\..\SB#B12SHT..\B099IA901.DGN\..\VX06IA#SB.DGN\..\VR12IA902.DGN\..\VR12IA902.DGN\..\AL12IA901.DGN\..\VR12IA901.DGN
2-06-2009,11:59:07 K:\ENV\ATV\PR SA DOCUMENT \235\180\CIVIL\DGN\VR12IA901.SHT