CONTRACT NO. 60B

F.A.I. RTE.	SECTION	COUNTY	TOTAL SHEETS	SHEET NO.
55	99 (1&2) I-11	WILL	176	3
STA.		TO STA.		
FED. ROAD DIST. NO.	ILLINOIS	FED. AID PROJECT		

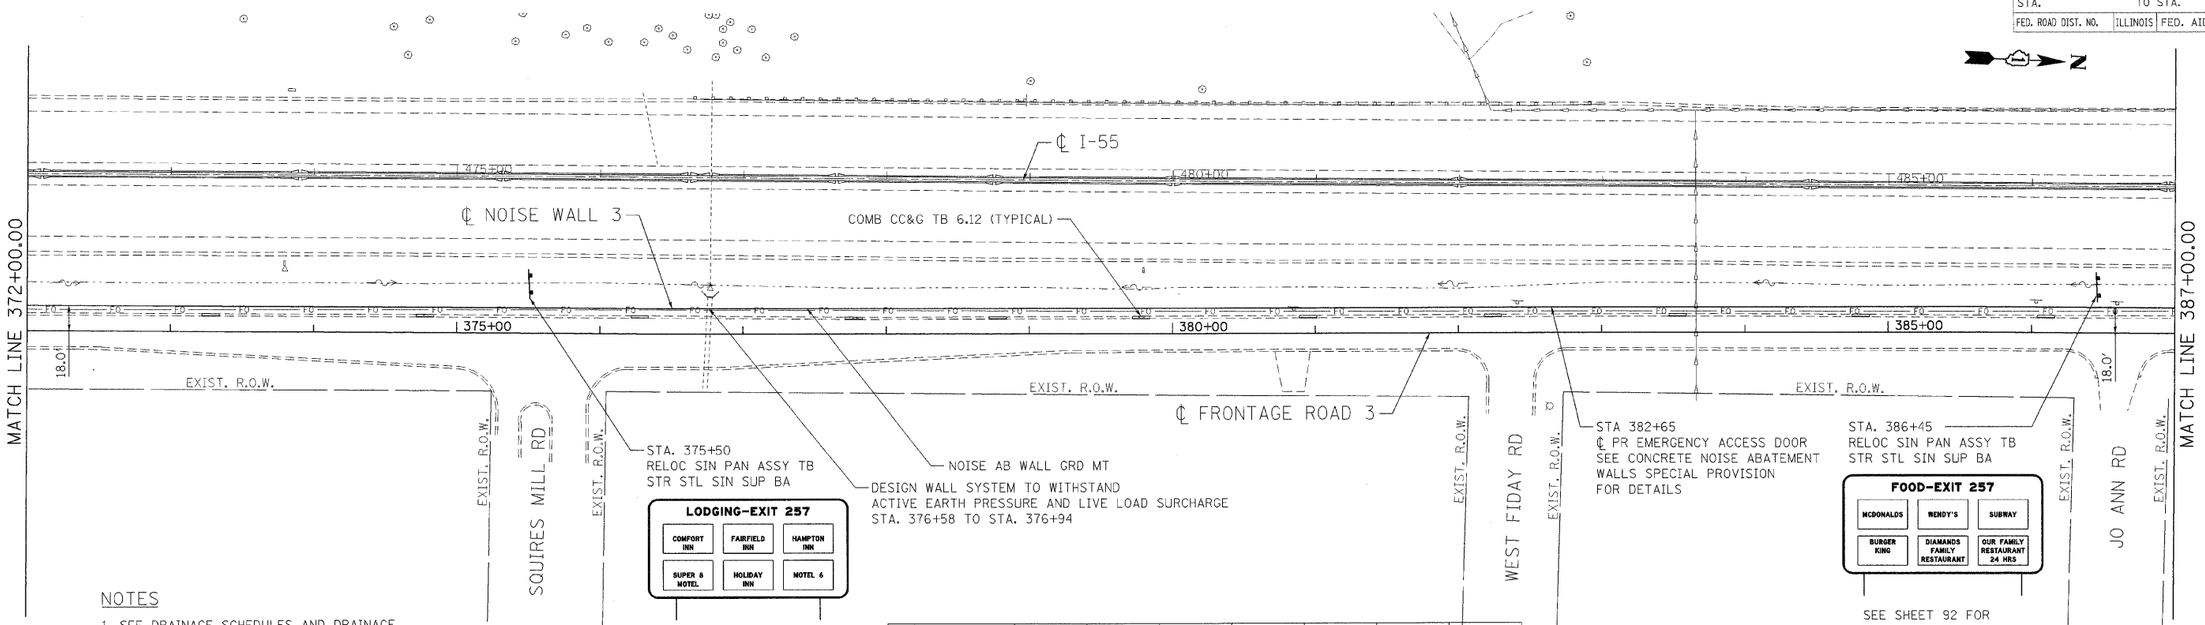

NOTES

1. SEE DRAINAGE SCHEDULES AND DRAINAGE DETAILS FOR LOCATIONS OF COMBINATION CURB AND GUTTER ASSOCIATED WITH PROPOSED CULVERT OUTLETS.

STRUCTURE NUMBER	STATION	SIGN PANEL TYPE	NO. OF POSTS	POST SIZE	PANEL WIDTH (W)	PANEL HEIGHT (H)	TOTAL SIGN AREA
1G099I055R255.4	375+50	3	2	W14X30	20	10	200 SQ FT
1G099I055R255.58	386+45	3	2	W14X30	20	10	200 SQ FT

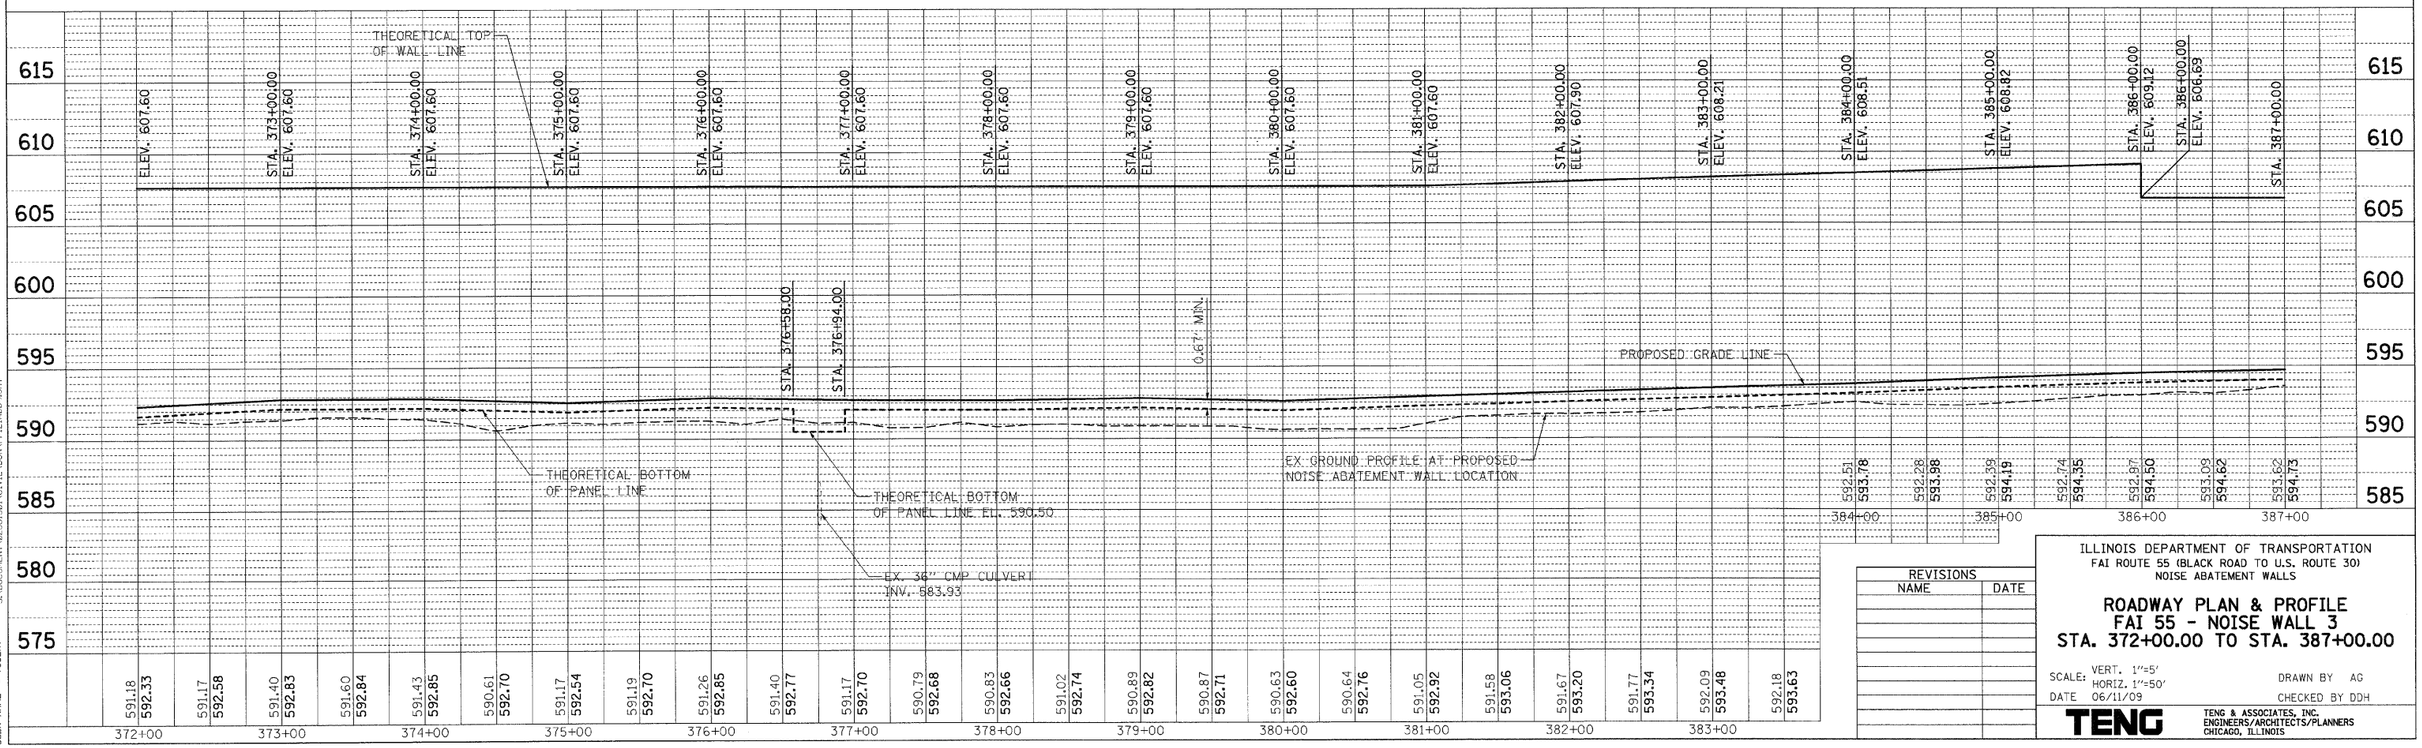

REVISIONS	
NAME	DATE

ILLINOIS DEPARTMENT OF TRANSPORTATION
FAI ROUTE 55 (BLACK ROAD TO U.S. ROUTE 30)
NOISE ABATEMENT WALLS

ROADWAY PLAN & PROFILE
FAI 55 - NOISE WALL 3
STA. 372+00.00 TO STA. 387+00.00

SCALE: VERT. 1"=5' HORIZ. 1"=50'
DATE 06/11/09
DRAWN BY AG
CHECKED BY DDH

TENG
TENG & ASSOCIATES, INC.
ENGINEERS/ARCHITECTS/PLANNERS
CHICAGO, ILLINOIS

PLAN: SURVEYED / PLOTTED / ALIGNMENT CHECKED / RT. OF WAY CHECKED / CADD FILE NAME / NOTE BOOK NO. / BY / DATE

PROFILE: SURVEYED / PLOTTED / GRADES CHECKED / B.M. NOTED / STRUCTURE NOTATNS CHKD / NOTE BOOK NO. / BY / DATE

PLOT DATE = $DATE$
FILE NAME = $FILEL$
PLOT SCALE = $SCALE$
USER NAME = $USER$
6-11-2009, 11:34:59 S:\DOCUMENT\02361501\CIVIL\DGN\PP121A009.SHT
HANSENDO