CONTRACT NO. 60B03

F.A.I. RTE.	SECTION	COUNTY	TOTAL SHEETS	SHEET NO.
55	99 (1&2) I-11	WILL	176	35
STA.	TO STA.			
FED. ROAD DIST. NO.	ILLINOIS	FED. AID PROJECT		

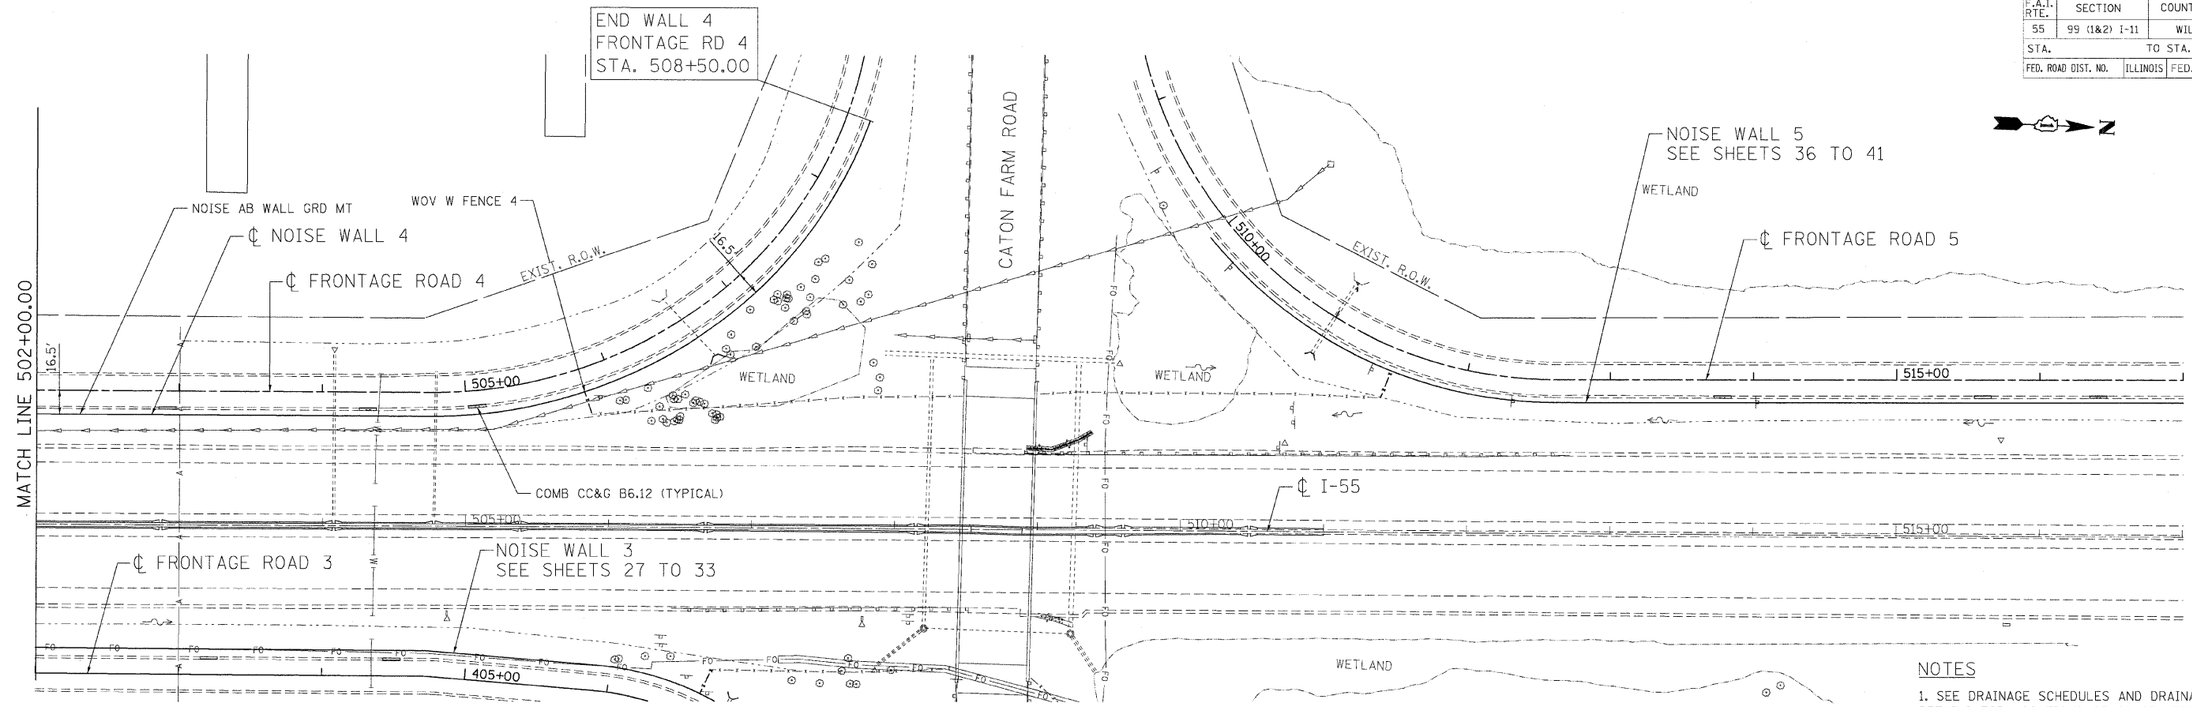

NOTES

1. SEE DRAINAGE SCHEDULES AND DRAINAGE DETAILS FOR LOCATIONS OF COMBINATION CURB AND GUTTER ASSOCIATED WITH PROPOSED CULVERT OUTLETS.

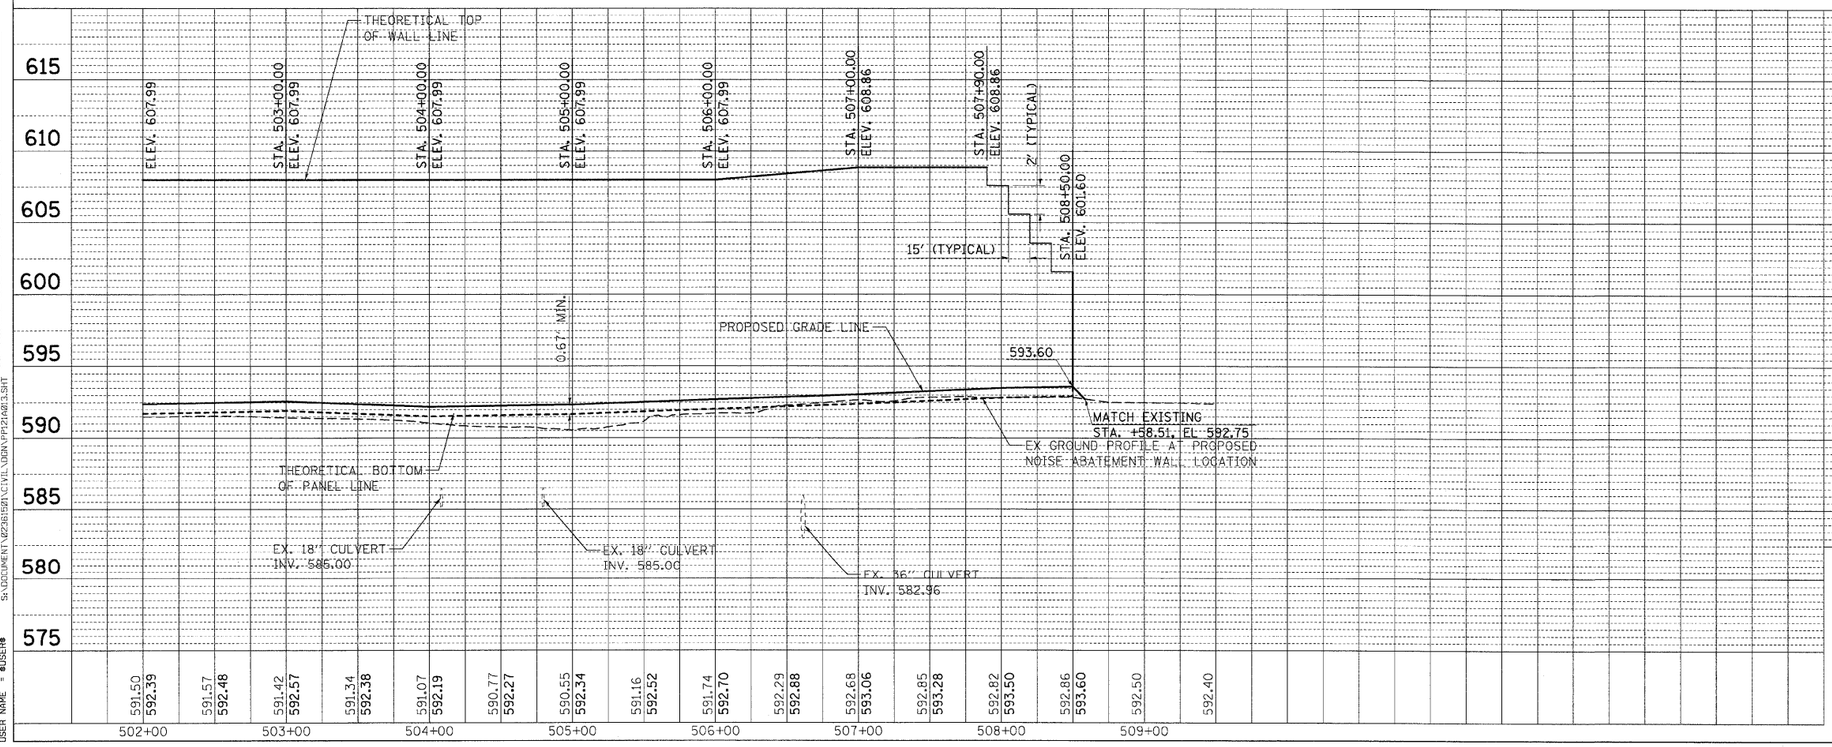

REVISIONS	
NAME	DATE

ILLINOIS DEPARTMENT OF TRANSPORTATION
FAI ROUTE 55 (BLACK ROAD TO U.S. ROUTE 30)
NOISE ABATEMENT WALLS

ROADWAY PLAN & PROFILE
FAI 55 - NOISE WALL 4
STA. 502+00.00 TO STA. 508+50.00

SCALE: VERT. 1"=5'
HORIZ. 1"=50'
DRAWN BY AG
DATE 02/06/09
CHECKED BY DDH

TENG
TENG & ASSOCIATES, INC.
ENGINEERS/ARCHITECTS/PLANNERS
CHICAGO, ILLINOIS

PLAN
SURVEYED
PLANIMETRIC DATUM
ALIGNMENT CHECKED
RT. OF WAY CHECKED
CADD FILE NAME
NOTE BOOK
NO.
BY
DATE

PROFILE
SURVEYED
PLANIMETRIC DATUM
ELEV. NOTED
STRUCTURE NO'S
NOTE BOOK
NO.
BY
DATE

PLOT DATE = $DATE$
FILE NAME = $FILE$
PLOT SCALE = $SCALE$
USER NAME = $USER$

..\VAL12\N001.DGN,..\VX12\N003.DGN,..\VR49\N001.DGN,..\UT12\N001.DGN,..\PL12\N001.DGN,..\SB12\N001.DGN,..\SB06\C805.SHT,..\VX12\N002.DGN,..\VB09\N001.DGN,..\VH12\N001.DGN,..\PH12\N001.DGN,..\UT12\N002.DGN,..\GM12\N01.DGN

2-03-2009, 17:31:07 CARTHAZ
S:\ROADWAY\DESIGN\VAL12\RAMP\PH12\N013.SHT