CONTRACT NO. 60B03

F.A.I. RTE.	SECTION	COUNTY	TOTAL SHEETS	SHEET NO.
55	99 (1&2) I-11	WILL	176	43
STA.	TO STA.			
FED. ROAD DIST. NO.	ILLINOIS	FED. AID PROJECT		

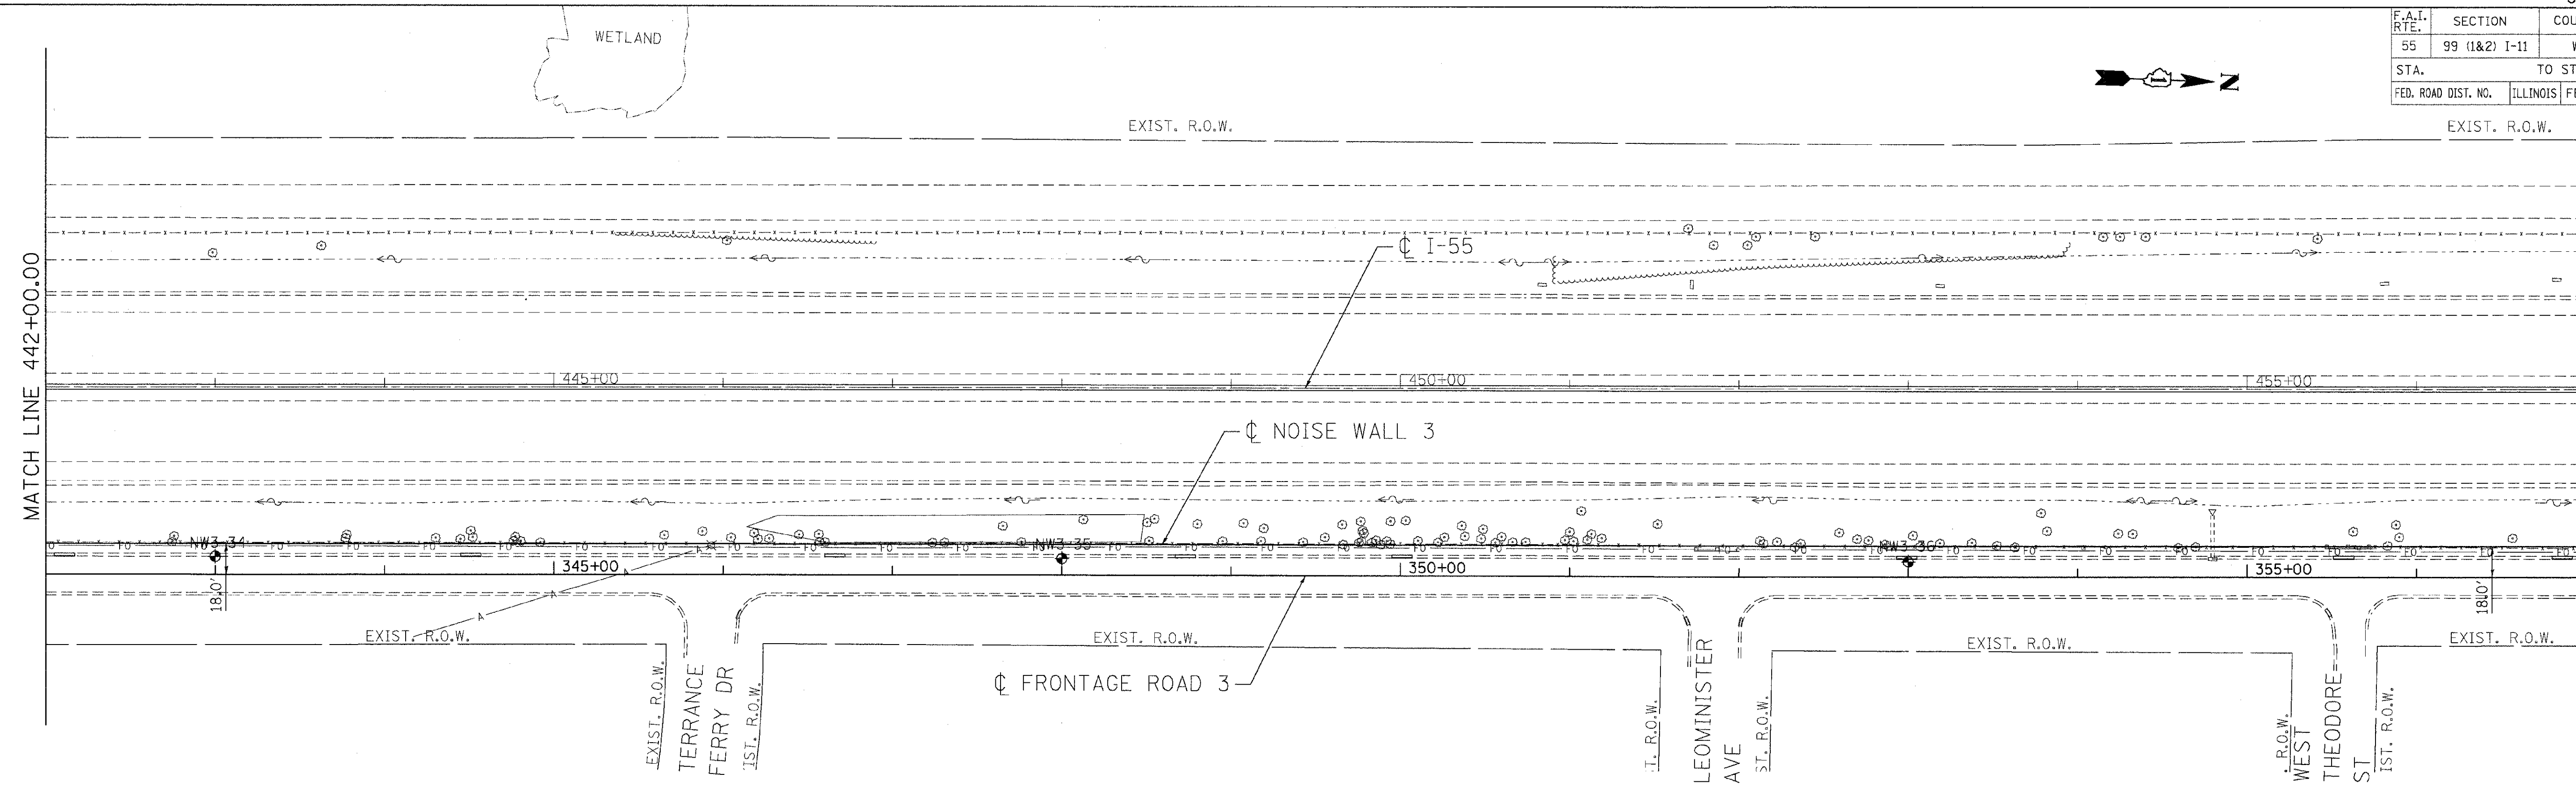

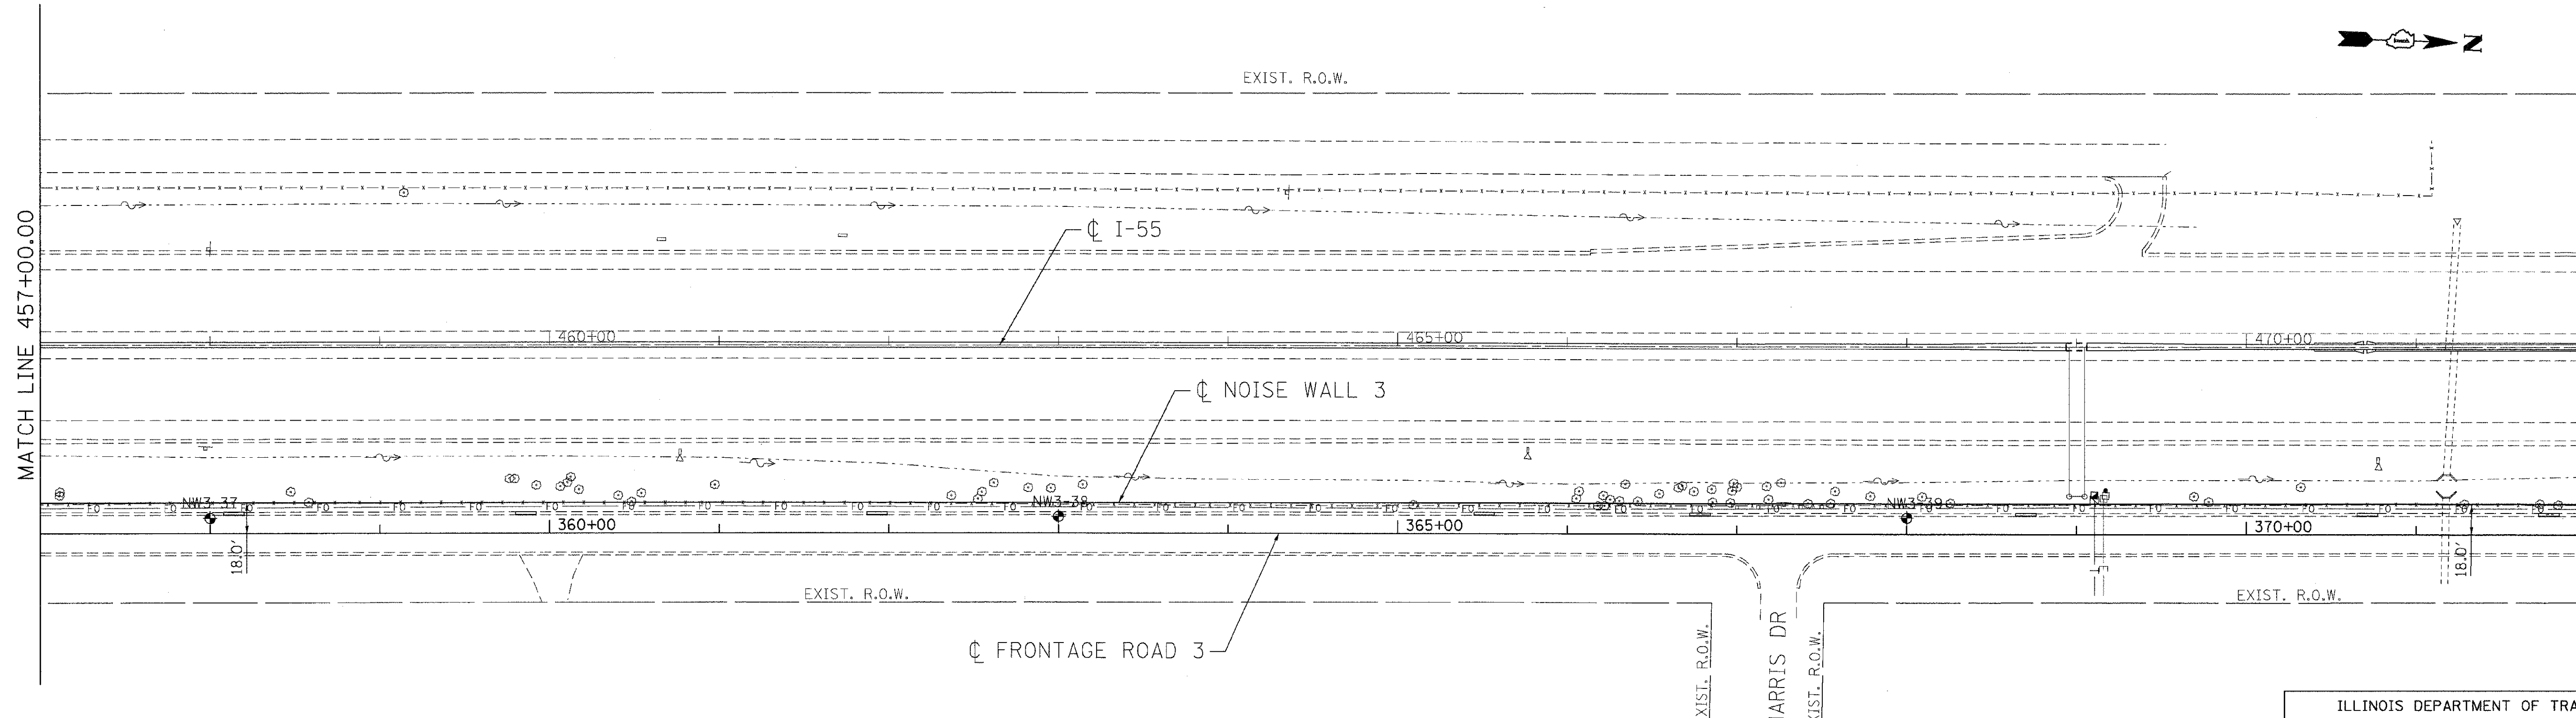

Geo Services, Inc.
Geotechnical, Environmental & Civil Engineering
805 Amherst Court, Suite 204
Naperville, Illinois 60565
(630) 355-2838

REVISIONS	
NAME	DATE

ILLINOIS DEPARTMENT OF TRANSPORTATION
FAI ROUTE 55 (BLACK ROAD TO U.S. ROUTE 30)
NOISE ABATEMENT WALLS

SOIL BORING PLAN
FAI 55
STA. 442+00.00 TO STA. 472+00.00

SCALE: 1"=50'   DRAWN BY SKJ
DATE 02/06/09   CHECKED BY DDH

TENG
TENG & ASSOCIATES, INC.
ENGINEERS/ARCHITECTS/PLANNERS
CHICAGO, ILLINOIS

PLOT DATE = $DATE$
FILE NAME = $FILEL$
PLOT SCALE = $SCALE$
USER NAME = $USER$
..\AL121A001.DGN, ..\XR121A001.DGN, ..\RW991A001.DGN, ..\UT121A001.DGN, ..\PL121A001.DGN, ..\XX061AWS8.DGN, ..\AL121A001.DGN, ..\XR121A001.DGN, ..\RW991A001.DGN, ..\XR121A001.DGN, ..\RW991A001.DGN, ..\UT121A001.DGN, ..\PL121A001.DGN, ..\XX061AWS8.DGN, ..\DU061A001.DGN, ..\SB081C011.SHT, ..\BD991A001.DGN, ..\SB121A001.DGN, ..\SB121A001.DGN, ..\UT121A002.D
2-03-2009, 17:46:49 GARCIAAZ S:\DOCUMENT\0236150\CIVIL\DGN\SB121A004.SHT