CONTRACT NO. 60B03

F.A. RTE.	SECTION	COUNTY	TOTAL SHEETS	SHEET NO.
55	99 (1&2) I-11	WILL	176	50
STA.	TO STA.			
FED. ROAD DIST. NO.	ILLINOIS	FED. AID PROJECT		

Geo Services Inc.
Geotechnical, Environmental & Civil Engineering
805 Amherst Court, Suite 204
Naperville, Illinois 60565
(630) 355-2818

PLAN — SURVEYED / DRAWN / ALIGNMENT CHECKED / R.O.W. CHECKED / PLOT TIE NAME / NOTE BOOK NO. / BY / DATE

PROFILE — SURVEYED / DRAWN / ELEV. CHECKED / BLM. NO. USED / STRUCTURE NO. / TAPING CHKD / NOTE BOOK NO. / BY / DATE

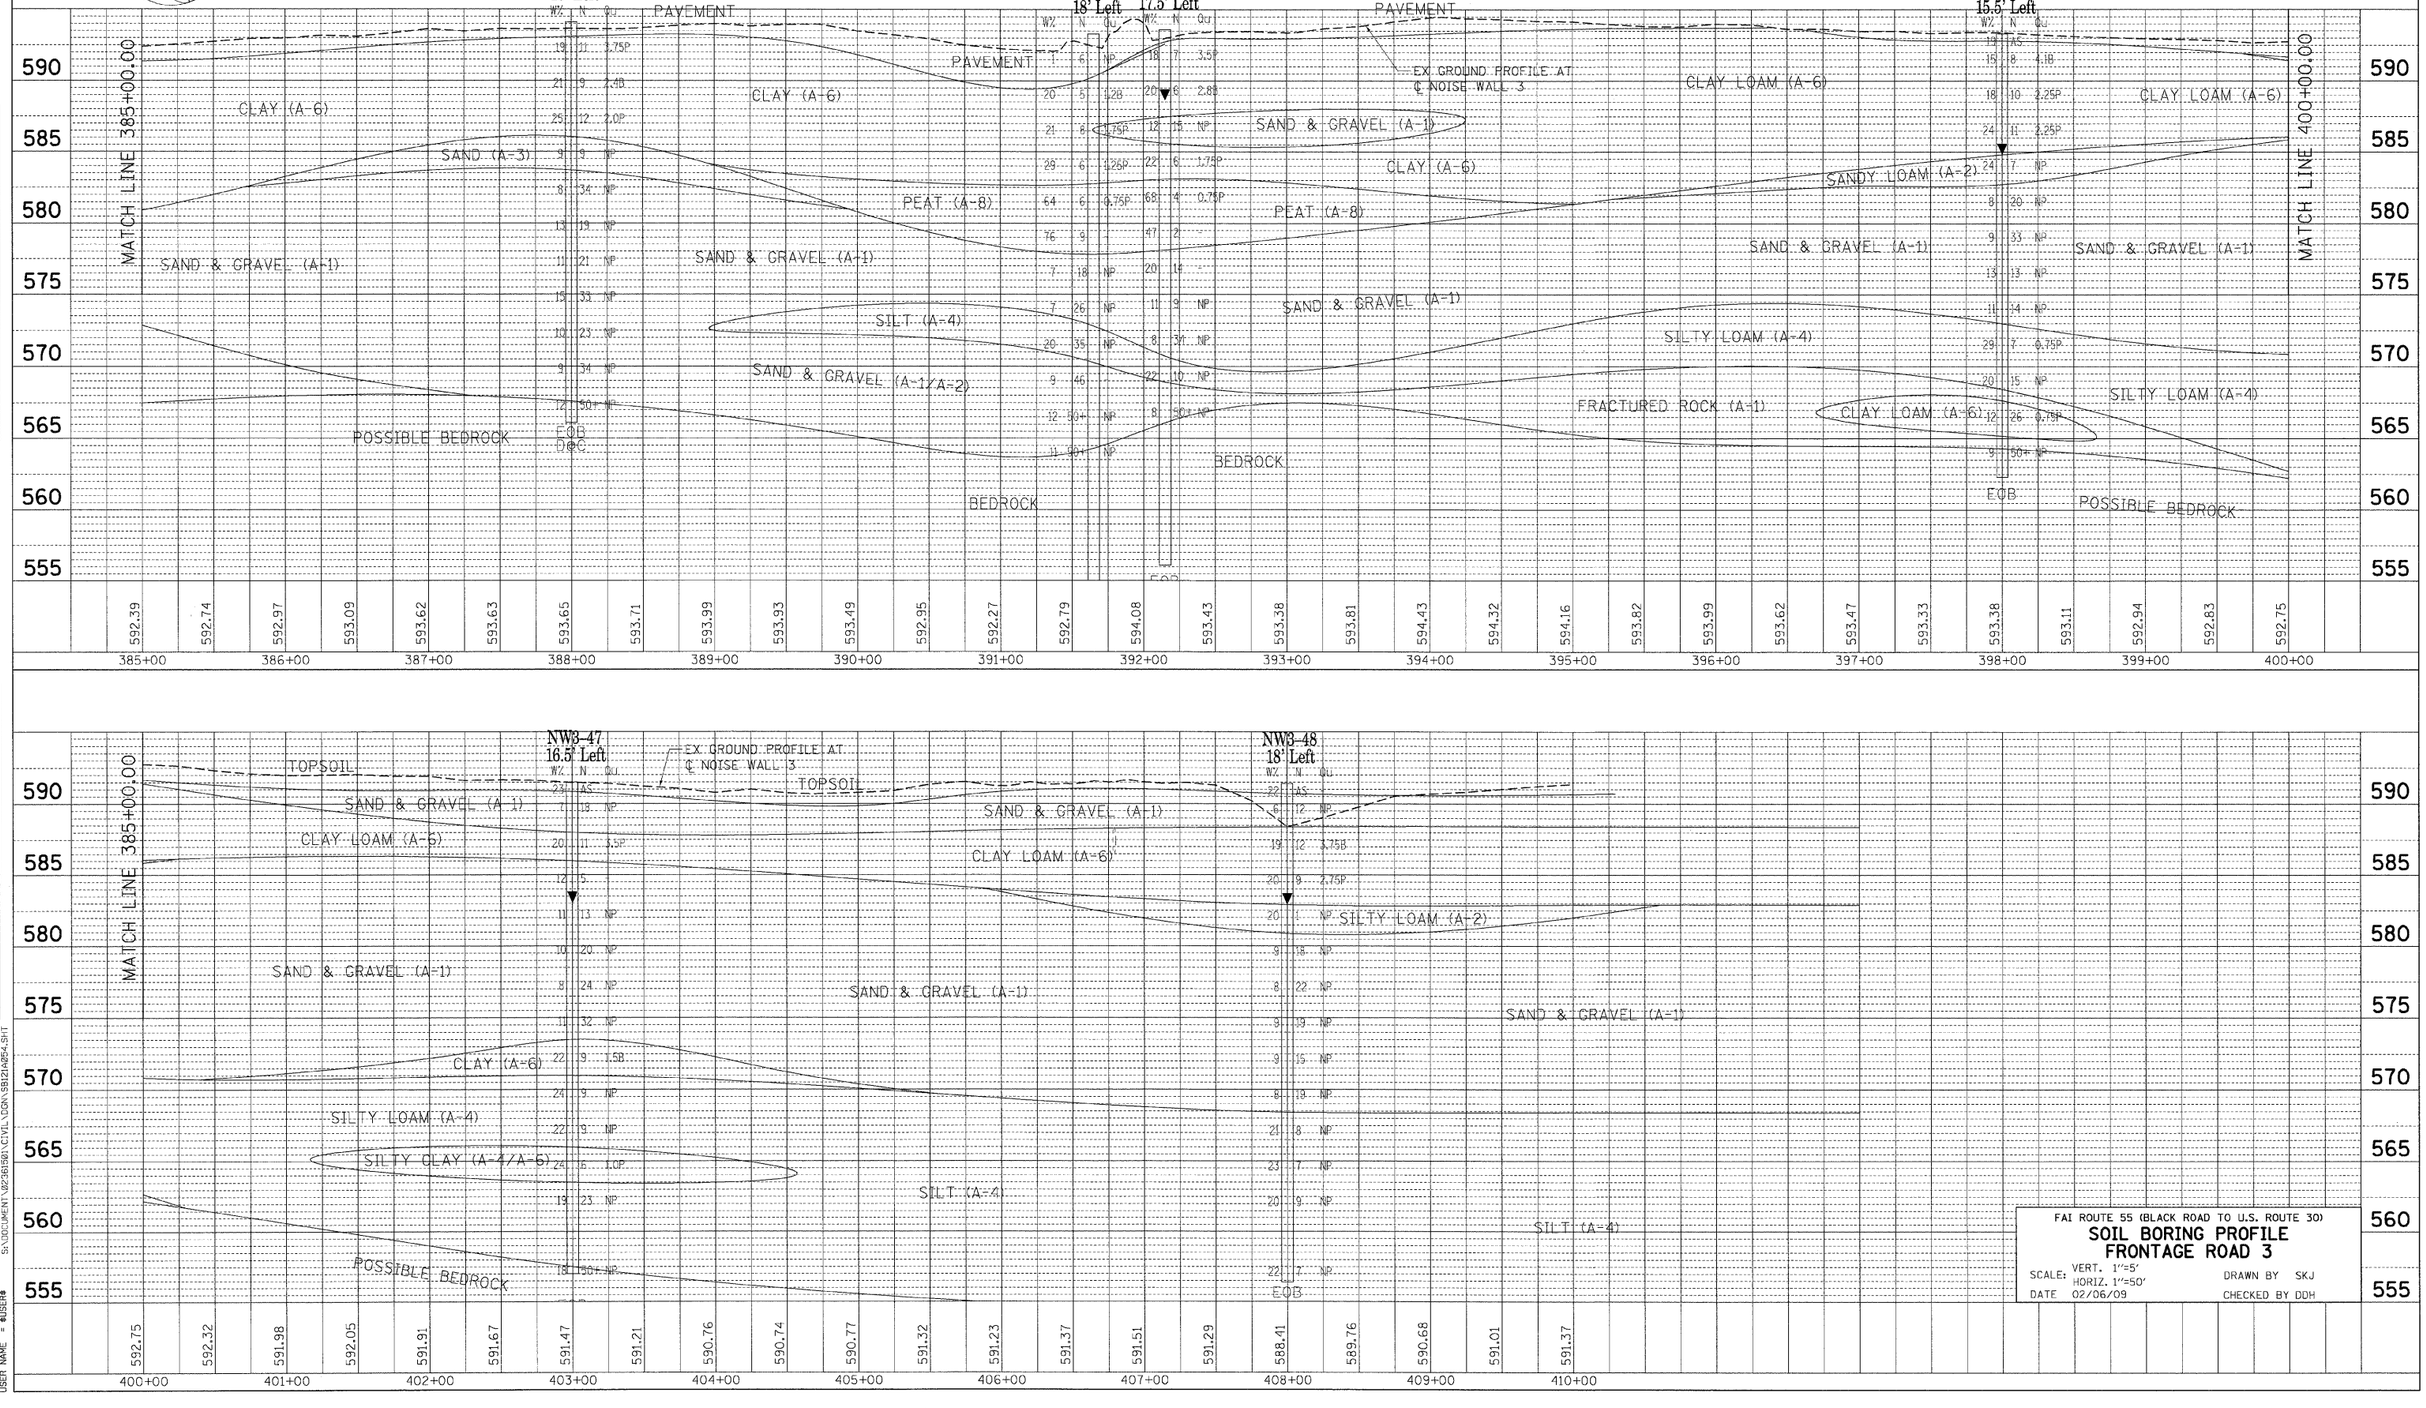

FAI ROUTE 55 (BLACK ROAD TO U.S. ROUTE 30)

SOIL BORING PROFILE
FRONTAGE ROAD 3

SCALE: VERT. 1"=5'
HORIZ. 1"=50'
DRAWN BY SKJ
DATE 02/06/09
CHECKED BY DDH

PLOT DATE = $DATE$
FILE NAME = $FILE$
PLOT SCALE = $SCALE$
USER NAME = $USER$

2-03-2009, 17:47:54 S:\DOCUMENT\02361801\CIVIL\DGN\SB12HAB54.SHT