Geo Services, Inc.
Geotechnical, Environmental & Civil Engineering
805 Amberst Court, Suite 204
Naperville, Illinois 60565
(630) 355-2818

CONTRACT NO. 60B03

F.A. RTE.	SECTION	COUNTY	TOTAL SHEETS	SHEET NO.
55	99 (1&2) I-11	WILL	176	54
STA.	TO STA.			
FED. ROAD DIST. NO.	ILLINOIS	FED. AID PROJECT		

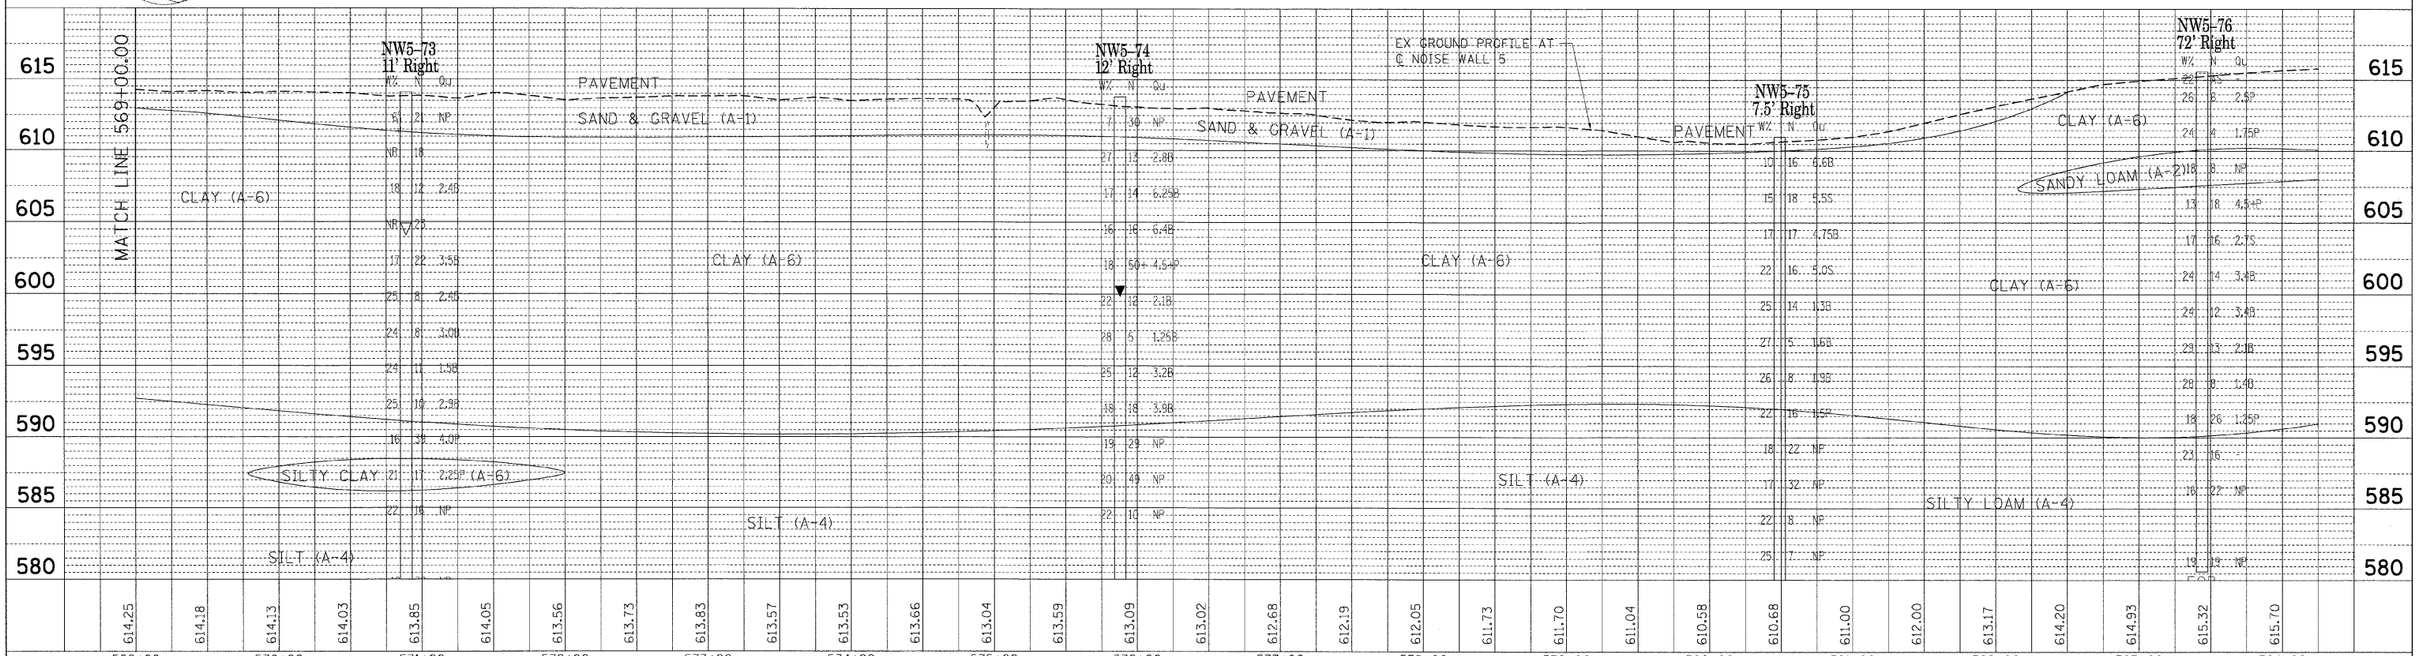

FAI ROUTE 55 (BLACK ROAD TO U.S. ROUTE 30)

SOIL BORING PROFILE
FRONTAGE ROAD 5

SCALE: VERT. 1"=5'
HORIZ. 1"=50'
DRAWN BY SKJ
DATE 02/06/09
CHECKED BY DDH

PLAN
SURVEYED
PLOTTED
ALIGNMENT CHECKED
R.O.W. MONUMENT CHECKED
ROAD FILE NAME
NOTE BOOK
NO.
BY
DATE

PROFILE
SURVEYED
PLOTTED
GRADES CHECKED
R.W. NOTED
STRUCTURE NOTATNS. CHKD
NOTE BOOK
NO.
BY
DATE

PLOT DATE = $DATE$
FILE NAME = $FILE$
PLOT SCALE = $SCALE$
USER NAME = $USER$

2-03-2009, 7:48:27
S:\DOCUMENT\02B3B1B1\CIVIL\DGN\SB121A08B.SHT
GARCIAAZ