CONTRACT NO. 60B03

| F.A.I. RTE. | SECTION | COUNTY | TOTAL SHEETS | SHEET NO. |
|---|---|---|---|---|
| 55 | 99 (1&2) I-11 | WILL | 176 | 60 |
| STA. | TO STA. | | | |
| FED. ROAD DIST. NO. | ILLINOIS | FED. AID PROJECT | | |

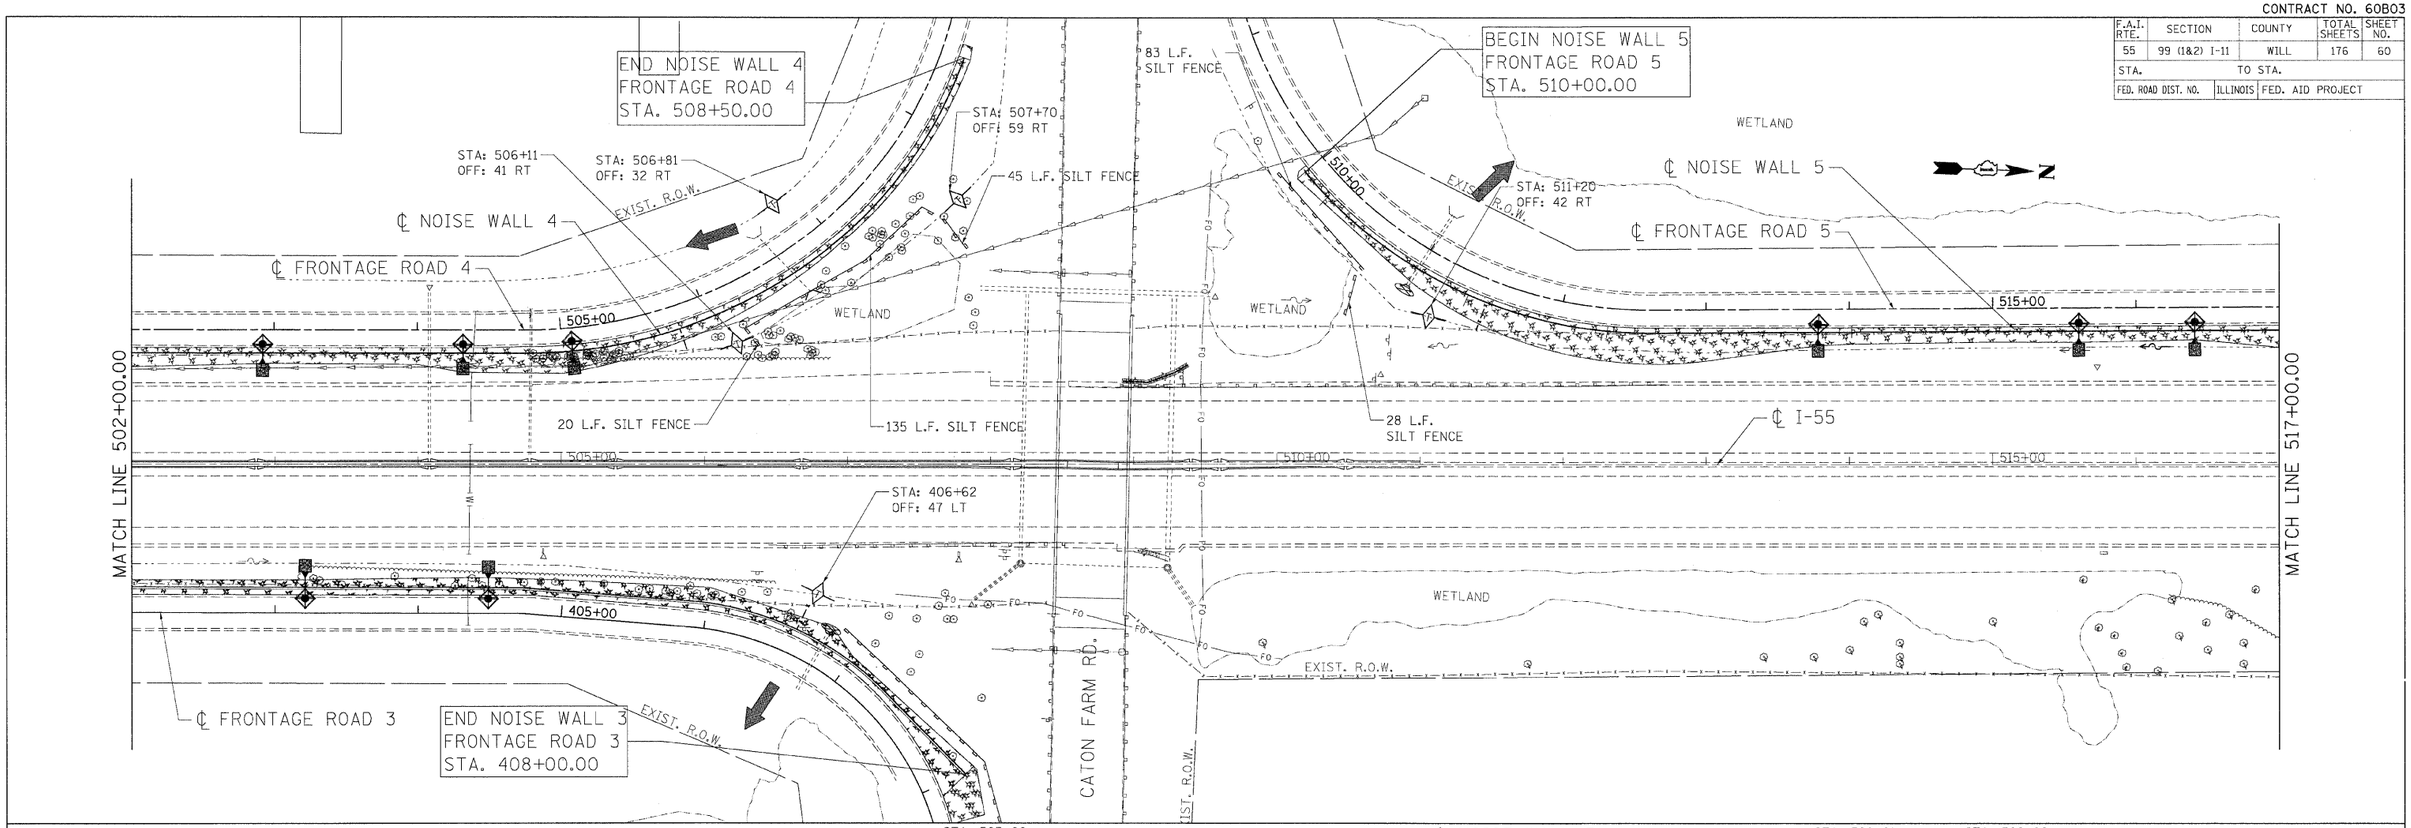


LEGEND

- INLET FILTERS
- TEMPORARY DITCH CHECK
- TEMPORARY EROSION CONTROL SEEDING AND MULCH, METHOD 2 (SEE NOTE)
- RIPRAP CLASS A3
- SEDIMENT CONTROL, SILT FENCE
- INLET AND OUTLET PROTECTION
- OUTLET

NOTE
IF ANY PORTION OF THE PROPOSED NOISE ABATEMENT WALL IS IN PLACE DURING PLACEMENT OF MULCH, THE CONTRACTOR SHALL SHIELD THE WALL FROM DAMAGE BY MULCH AND CHEMICALS.

| REVISIONS | |
|---|---|
| NAME | DATE |
| | |
| | |
| | |
| | |
| | |
| | |
| | |
| | |
| | |
| | |

ILLINOIS DEPARTMENT OF TRANSPORTATION
FAI ROUTE 55 (BLACK ROAD TO U.S. ROUTE 30)
NOISE ABATEMENT WALLS

# EROSION AND SEDIMENT CONTROL PLAN
# FAI 55
# STA. 502+00.00 TO STA. 532+00.00

SCALE: 1"=50' DRAWN BY JFS
DATE 02/06/09 CHECKED BY DDH

TENG
TENG & ASSOCIATES, INC.
ENGINEERS/ARCHITECTS/PLANNERS
CHICAGO, ILLINOIS

PLOT DATE = $DATE$
FILE NAME = $FILE$
PLOT SCALE = $SCALE$
USER NAME = $USER$

\\NL12\400\DGN\..\XR12\400\DGN\..\XRPP\400\DGN\..\UTPP\400\DGN\..\PL12\400\DGN\..\EC12\400\DGN\..\EC12\400\DGN\..\DU12\400\DGN\..\DU12\400\DGN\..\MP\PIA400\DGN\..\EC12\400\DGN\..\XRPP\400\DGN\..\UTPP\400\DGN\..\XR12\400\DGN\..\NL12\400\DGN
2-06-2009, 11:49:13 K:\PROJECT\ 55\DOCUMENT\ 2230\1501\CIVIL\DGN\EC12-0004.SHT