CONTRACT

F.A.I. RTE.	SECTION	COUNTY
55	99 (1&2) I-11	WILL
STA.	TO STA.	
FED. ROAD DIST. NO.	ILLINOIS	FED. AID PROJECT

LEGEND

- PROPOSED CATCH BASIN
- PROPOSED FLARED END SECTION
- PROPOSED STORM SEWER
- DS-3001 STRUCTURE NO.
- SS-3001 PIPE NO.

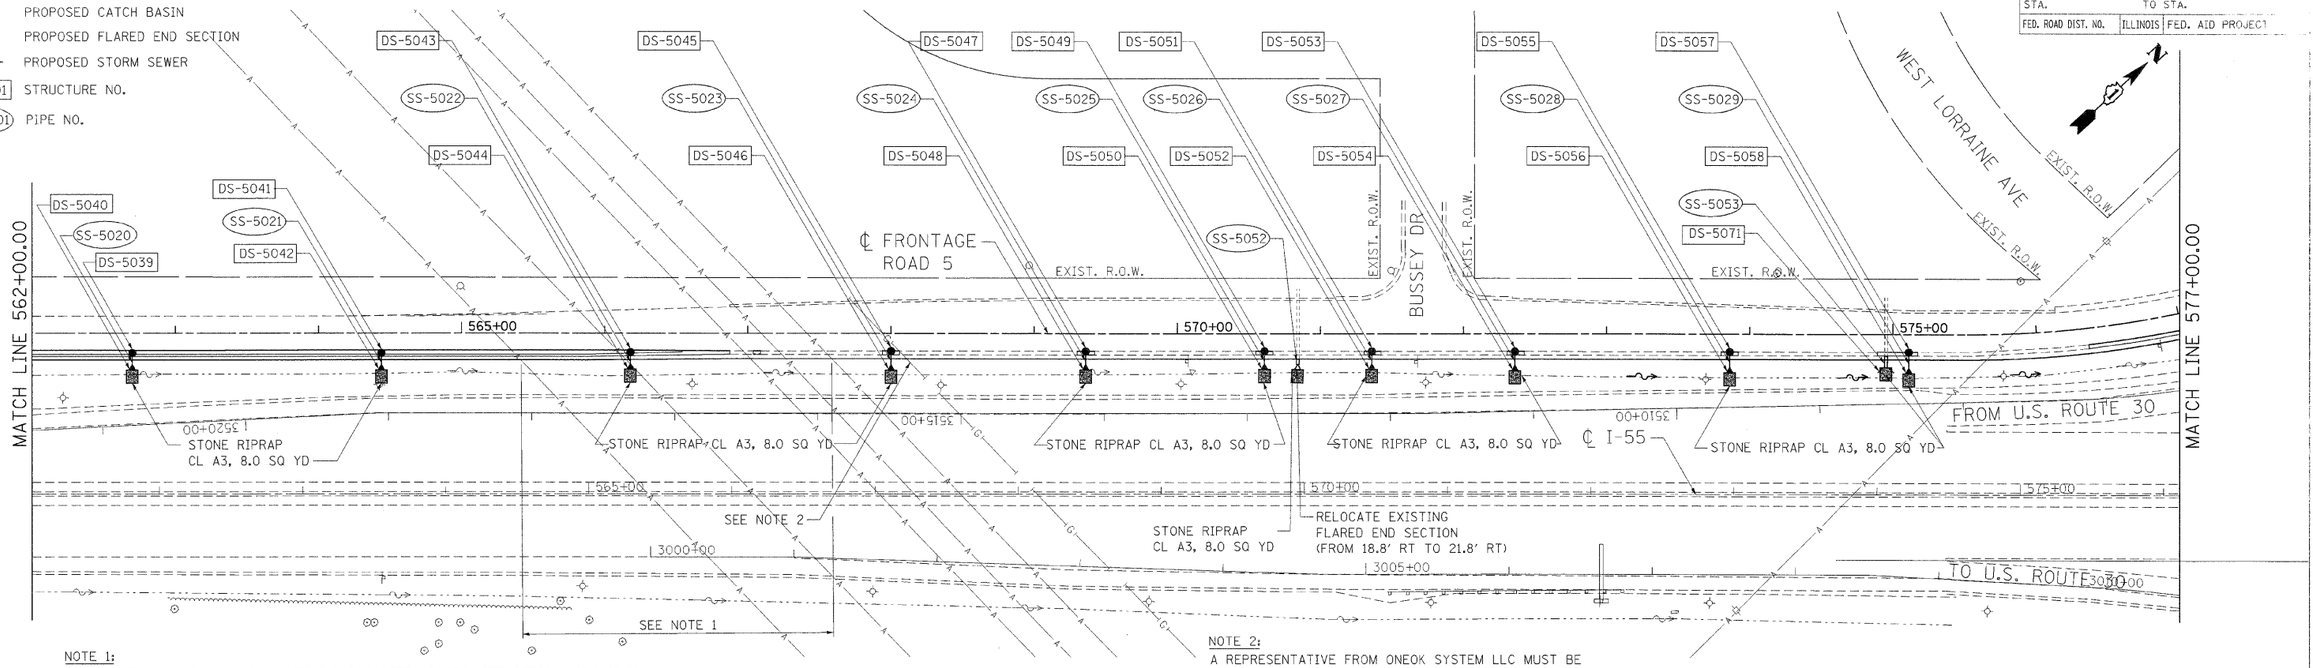

NOTE 1:
SEE SHEET 41A FOR GROUNDING DETAILS FOR STEEL POSTS. SEE SPECIAL PROVISION "COMED OVERHEAD TRANSMISSION LINES" FOR REQUIREMENTS FOR WORK IN THE VICINITY OF THE COMED TRANSMISSION LINES.

NOTE 2:
A REPRESENTATIVE FROM ONEOK SYSTEM LLC MUST BE PRESENT WHEN WORKING WITHIN 25 FT OF A ONEOK NORTH PIPELINE. ONEOK NORTH MUST BE NOTIFIED AT LEAST 72 HOURS IN ADVANCE OF THE WORK.

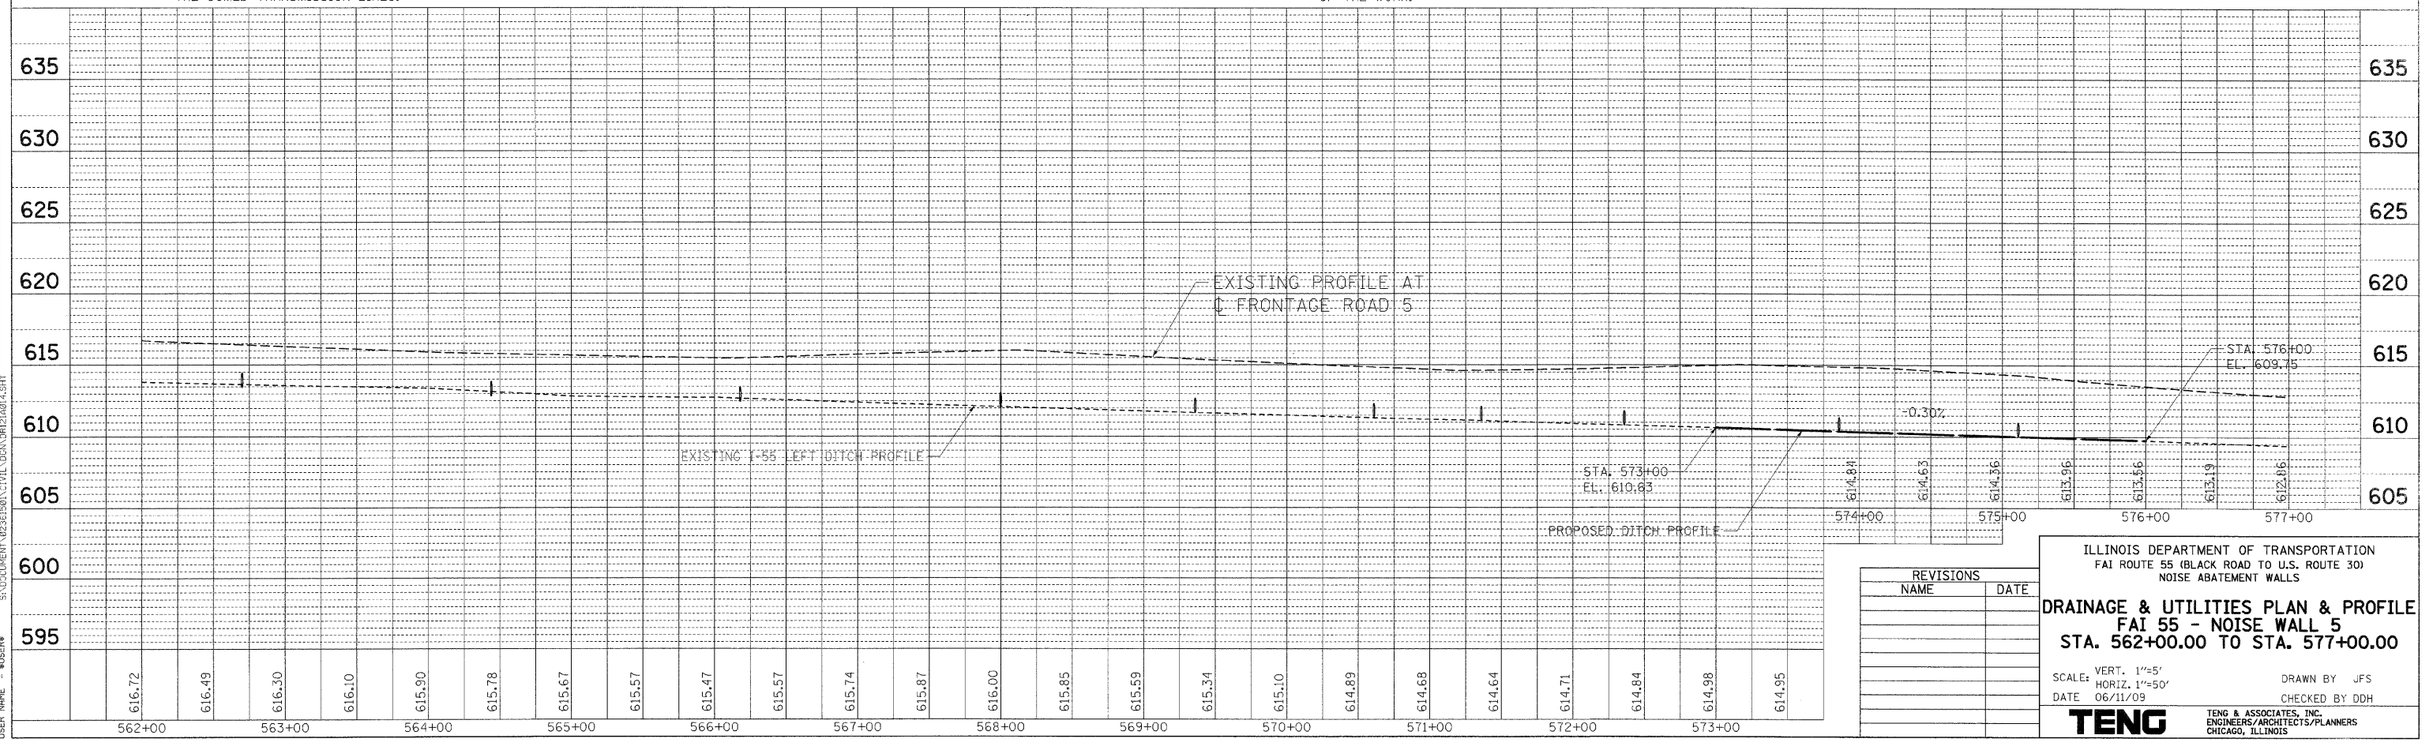

REVISIONS	
NAME	DATE

ILLINOIS DEPARTMENT OF TRANSPORTATION
FAI ROUTE 55 (BLACK ROAD TO U.S. ROUTE 30)
NOISE ABATEMENT WALLS

DRAINAGE & UTILITIES PLAN & PROFILE
FAI 55 - NOISE WALL 5
STA. 562+00.00 TO STA. 577+00.00

SCALE: VERT. 1"=5'
HORIZ. 1"=50'
DATE 06/11/09
DRAWN BY JFS
CHECKED BY DDH

TENG
TENG & ASSOCIATES, INC.
ENGINEERS/ARCHITECTS/PLANNERS
CHICAGO, ILLINOIS

PLAN — SURVEYED; PLOTTED; AUTOMATED; NOTE BOOK; NO.; R.O.W. CHECKED; CADD FILE NAME; DATE; BY
PROFILE — SURVEYED; PLOTTED; AUTOMATED; NOTE BOOK; NO.; R.O.W. CHECKED; BAL. BOYD; STRUCTURE NOTATNS CHKD; DATE; BY

PLOT DATE = #DATE#
FILE NAME = #FILE#
PLOT SCALE = #SCALE#
USER NAME = #USER#

6-11-2009, 11:35:18 HAWSEND
S:\DOCUMENT\D23E1501\CIVIL\DGN\DR12IA01A.SHT