CONTRACT NO. 60B03

| F.A.I. RTE. | SECTION | COUNTY | TOTAL SHEETS | SHEET NO. |
|---|---|---|---|---|
| 55 | 99 (1&2) I-11 | WILL | 176 | 82 |
| STA. | TO STA. | | | |
| FED. ROAD DIST. NO. | ILLINOIS | FED. AID PROJECT | | |

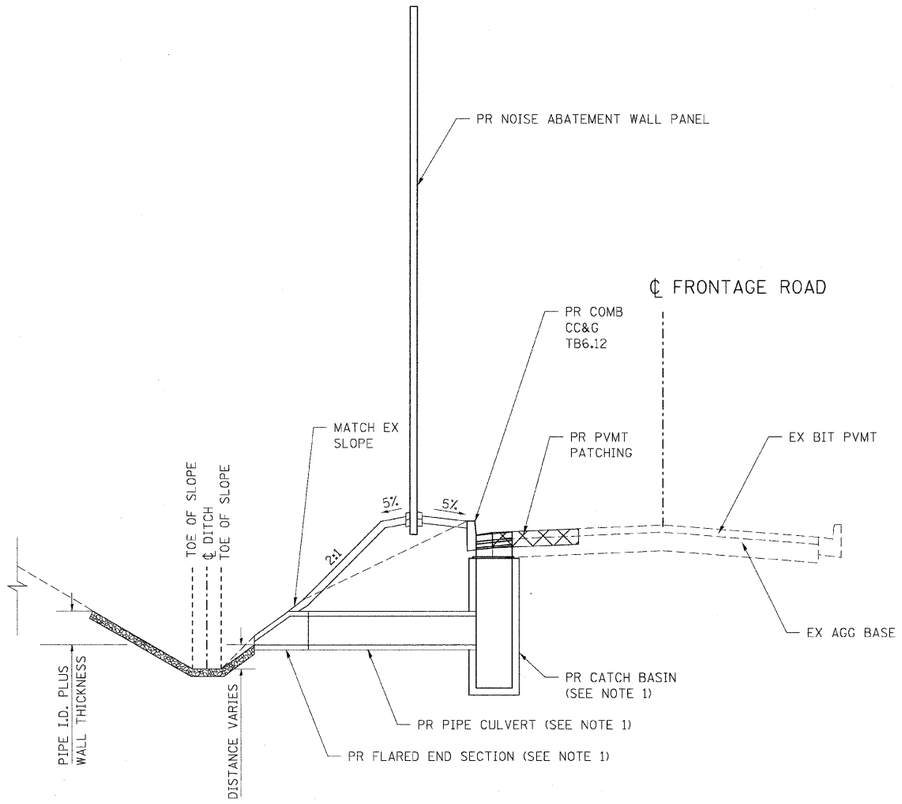


ELEVATION A-A

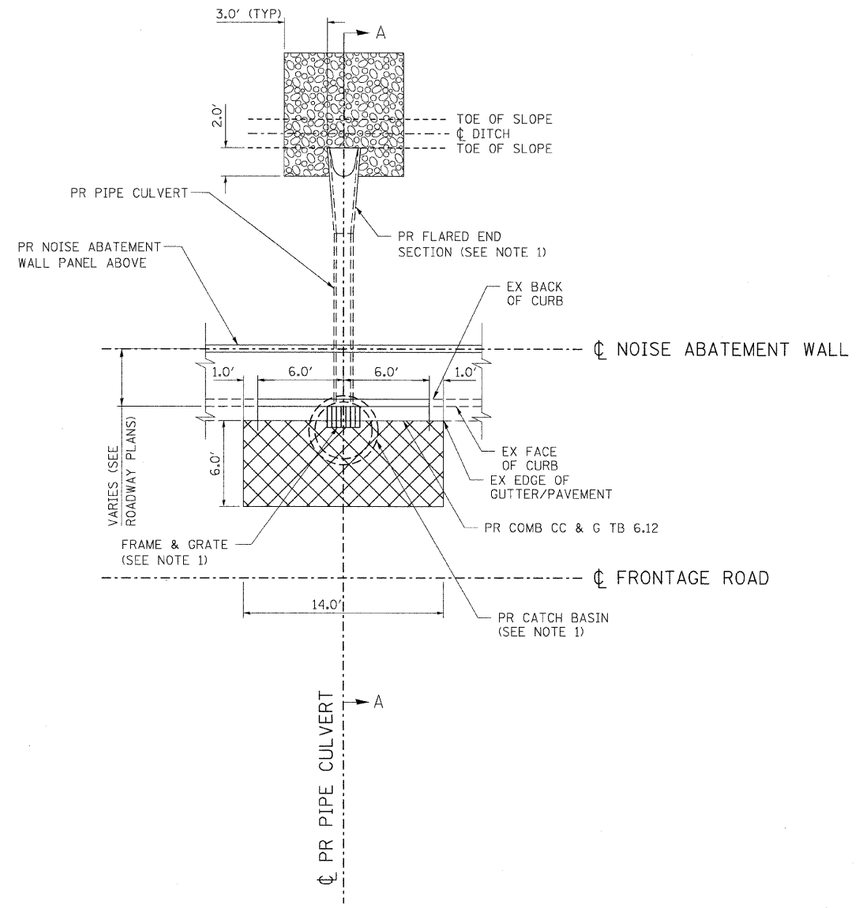


PLAN

LEGEND

- CLASS D PATCHES, TYPE II, 9 INCH
- PR STONE RIPRAP, CLASS A3

NOTE

1. SEE DRAINAGE PLANS FOR TYPE AND SIZES OF DRAINAGE ITEMS.

DRAINAGE OUTLETS FOR ROADWAYS WITH EXISTING CURB & GUTTER

| REVISIONS | |
|---|---|
| NAME | DATE |
| | |

ILLINOIS DEPARTMENT OF TRANSPORTATION
FAI ROUTE 55 (BLACK ROAD TO U.S. ROUTE 30)
NOISE ABATEMENT WALLS

**DRAINAGE DETAILS I**

SCALE: N.T.S. DRAWN BY KS
DATE 04/21/09 CHECKED BY DDH

TENG
TENG & ASSOCIATES, INC.
ENGINEERS/ARCHITECTS/PLANNERS
CHICAGO, ILLINOIS

PLOT DATE = $DATE$
FILE NAME = $FILE$
PLOT SCALE = $SCALE$
USER NAME = $USER$

..\DD1211A0R1.DGN, ..\VX1211A0R1.DGN, ..\VAL1211A0R1.DGN, ..\VR1211A0R1.DGN, ..\VR1911A0R1.DGN, ..\TS1211A0W1.SHT, ..\DD1211A0R52.SHT, ..\TS1211A0R6.SHT
4-21-2009, 11:21:33 HANSENDD S:\DOCUMENT\R23815W1\CIVIL\DGN\DD1211A0R50.SHT