PLOT DATE = @DATE@
FILE NAME = @FILEL@
PLOT SCALE = @SCALE@
USER NAME = @USER@

ORIGINAL SURVEY		BY	DATE
	SURVEYED		
	PLOTTED		
NOTE BOOK	TEMPLATE		
	AREAS		
NO.	AREAS CHECKED		

FINAL SURVEY		BY	DATE
	SURVEYED		
	PLOTTED		
NOTE BOOK	TEMPLATE		
	AREAS		
NO.	AREAS CHECKED		

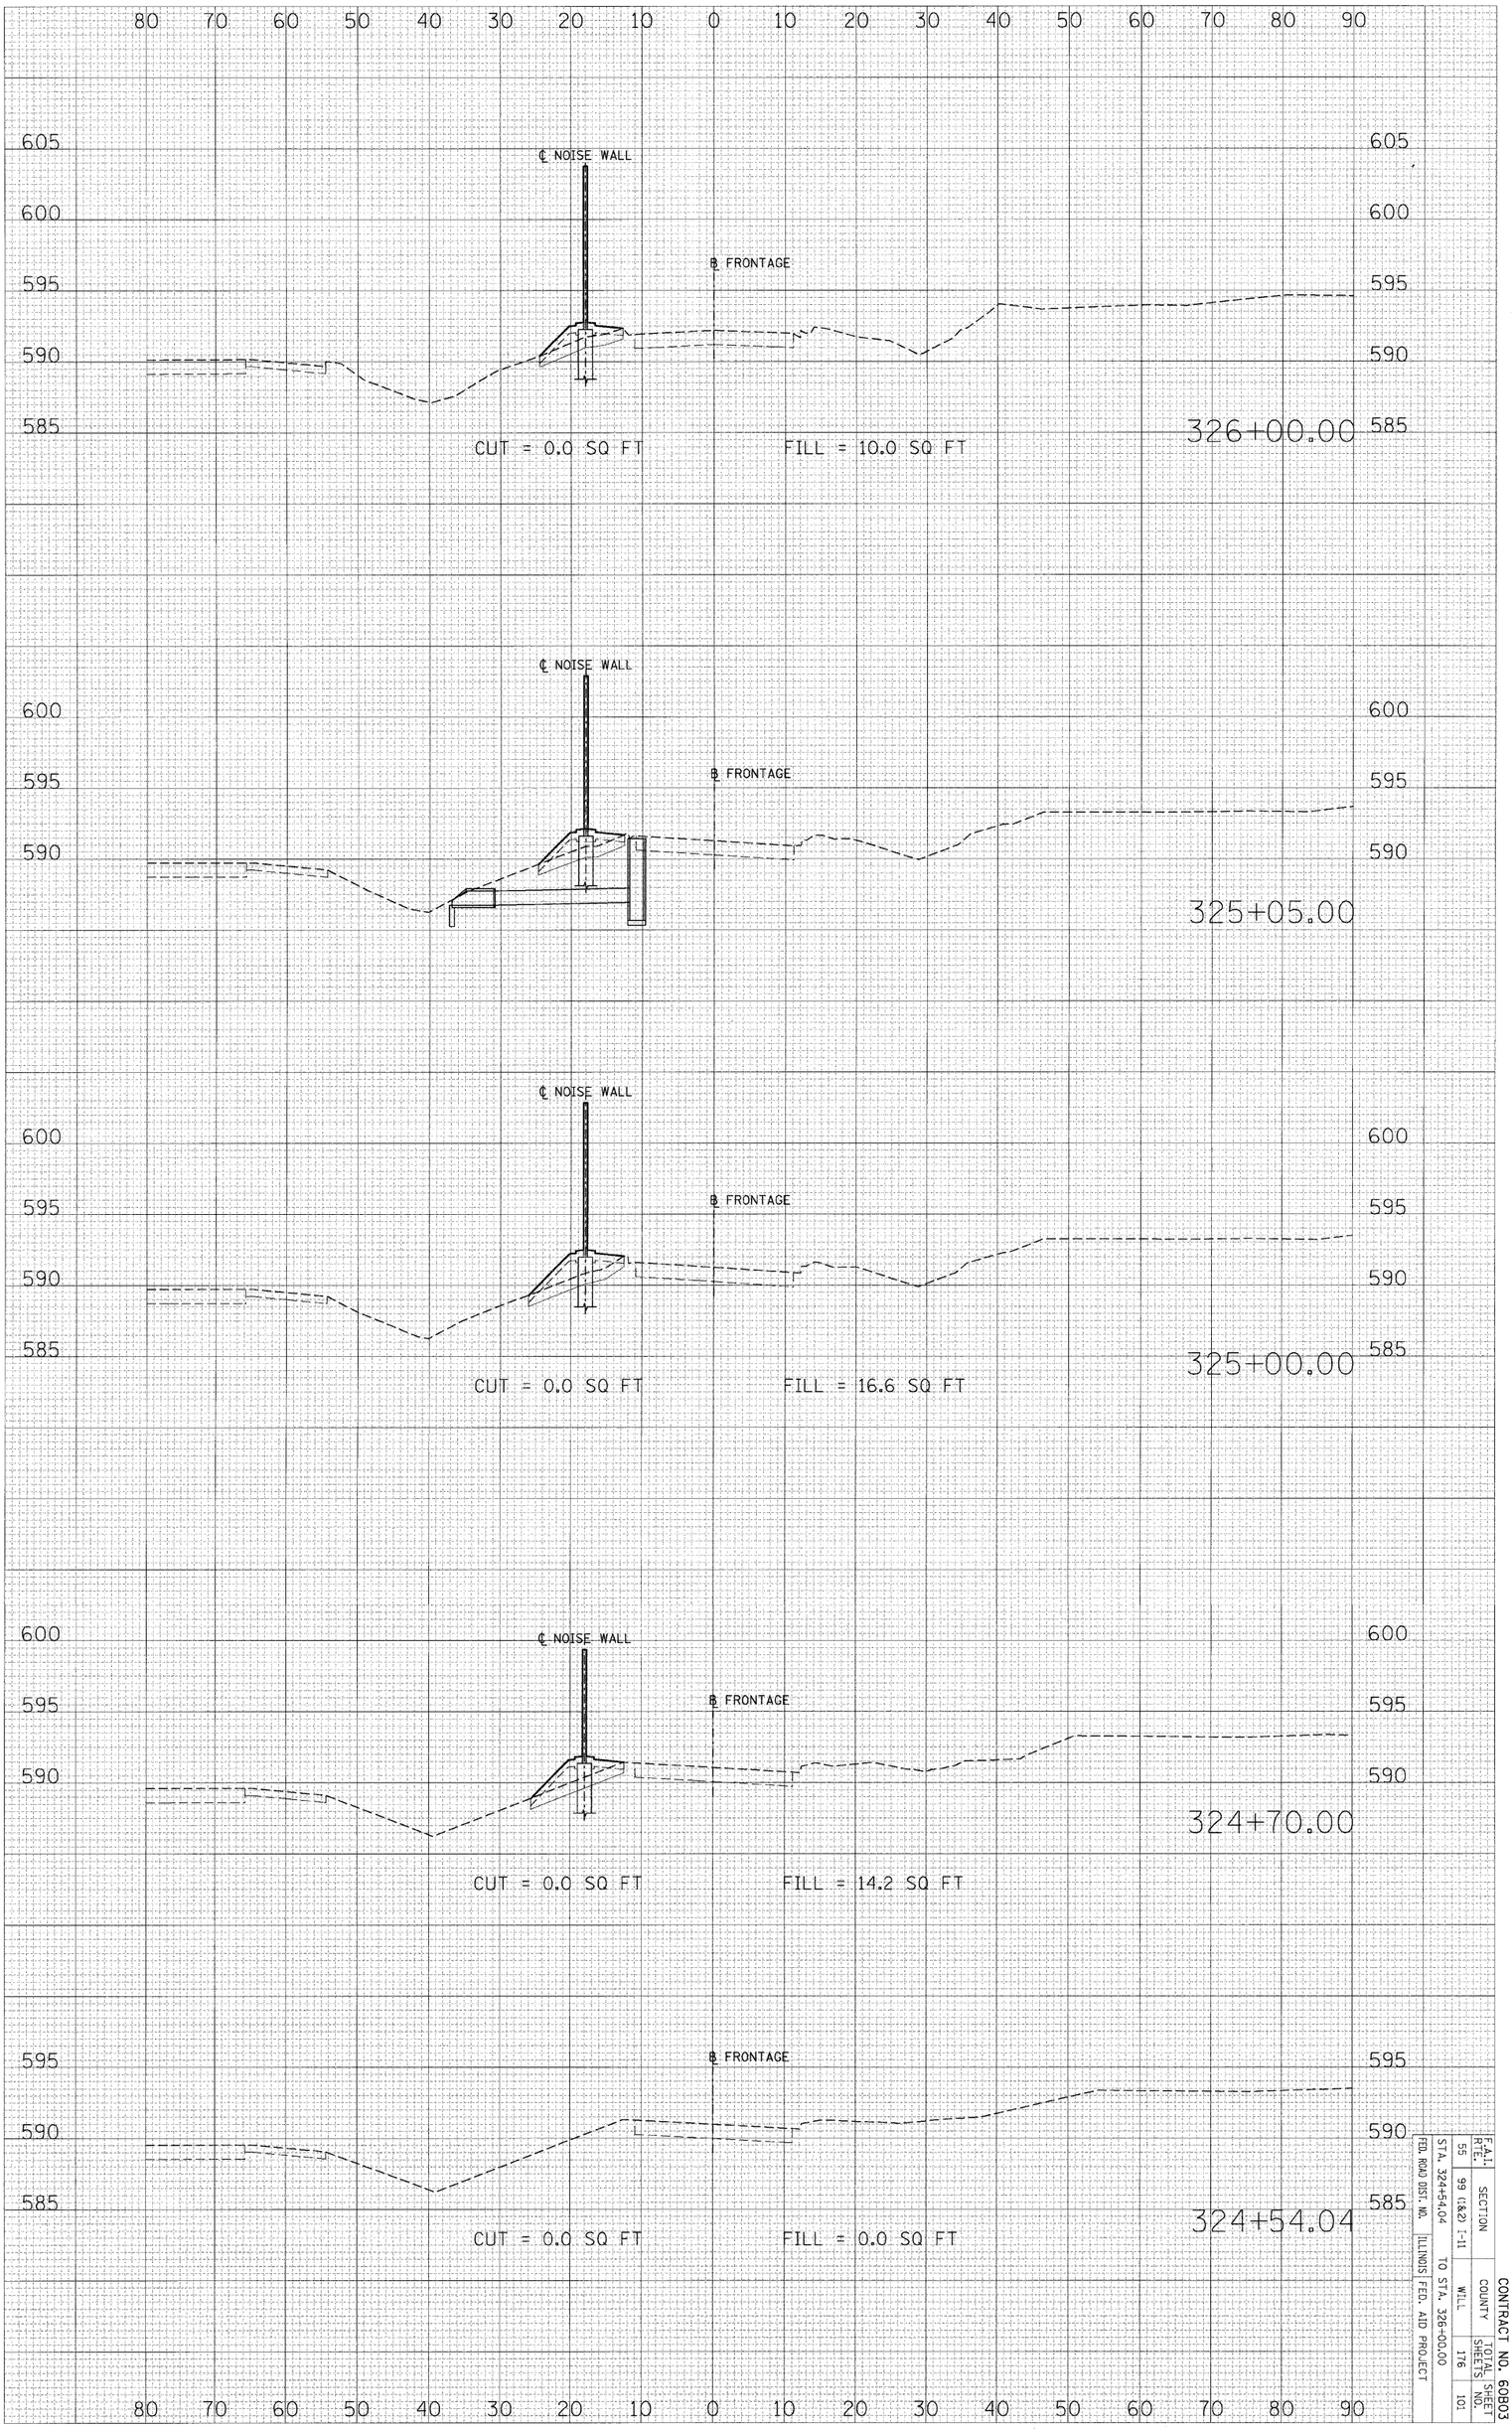

FRONTAGE RD 3 / NOISE ABATEMENT WALL 3

CONTRACT NO. 60803

F.A.I. RTE.	SECTION	COUNTY	TOTAL SHEETS	SHEET NO.
55	99 (1&2) I-11	WILL	176	101

FED. ROAD DIST. NO. | ILLINOIS | FED. AID PROJECT

STA. 324+54.04 TO STA. 326+00.00