CONTRACT NO. 60B04

F.A.I. RTE.	SECTION	COUNTY	TOTAL SHEETS	SHEET NO.
55	99 (1&2) I-12	WILL	147	28
STA.	652+00.00	TO STA. 667+00.00		
FED. ROAD DIST. NO.	ILLINOIS	FED. AID PROJECT		

PNP 3 OF 12

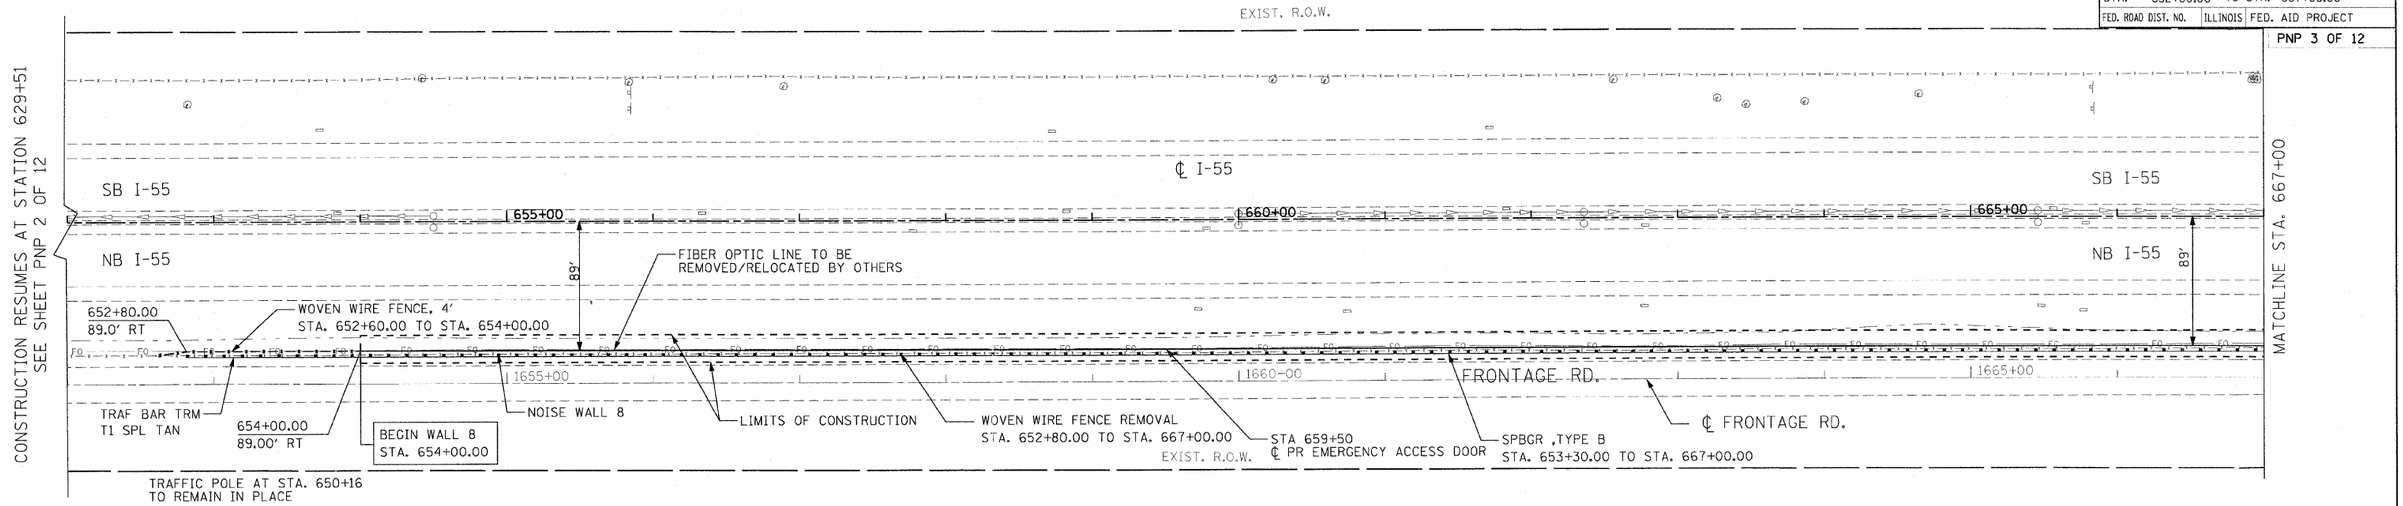

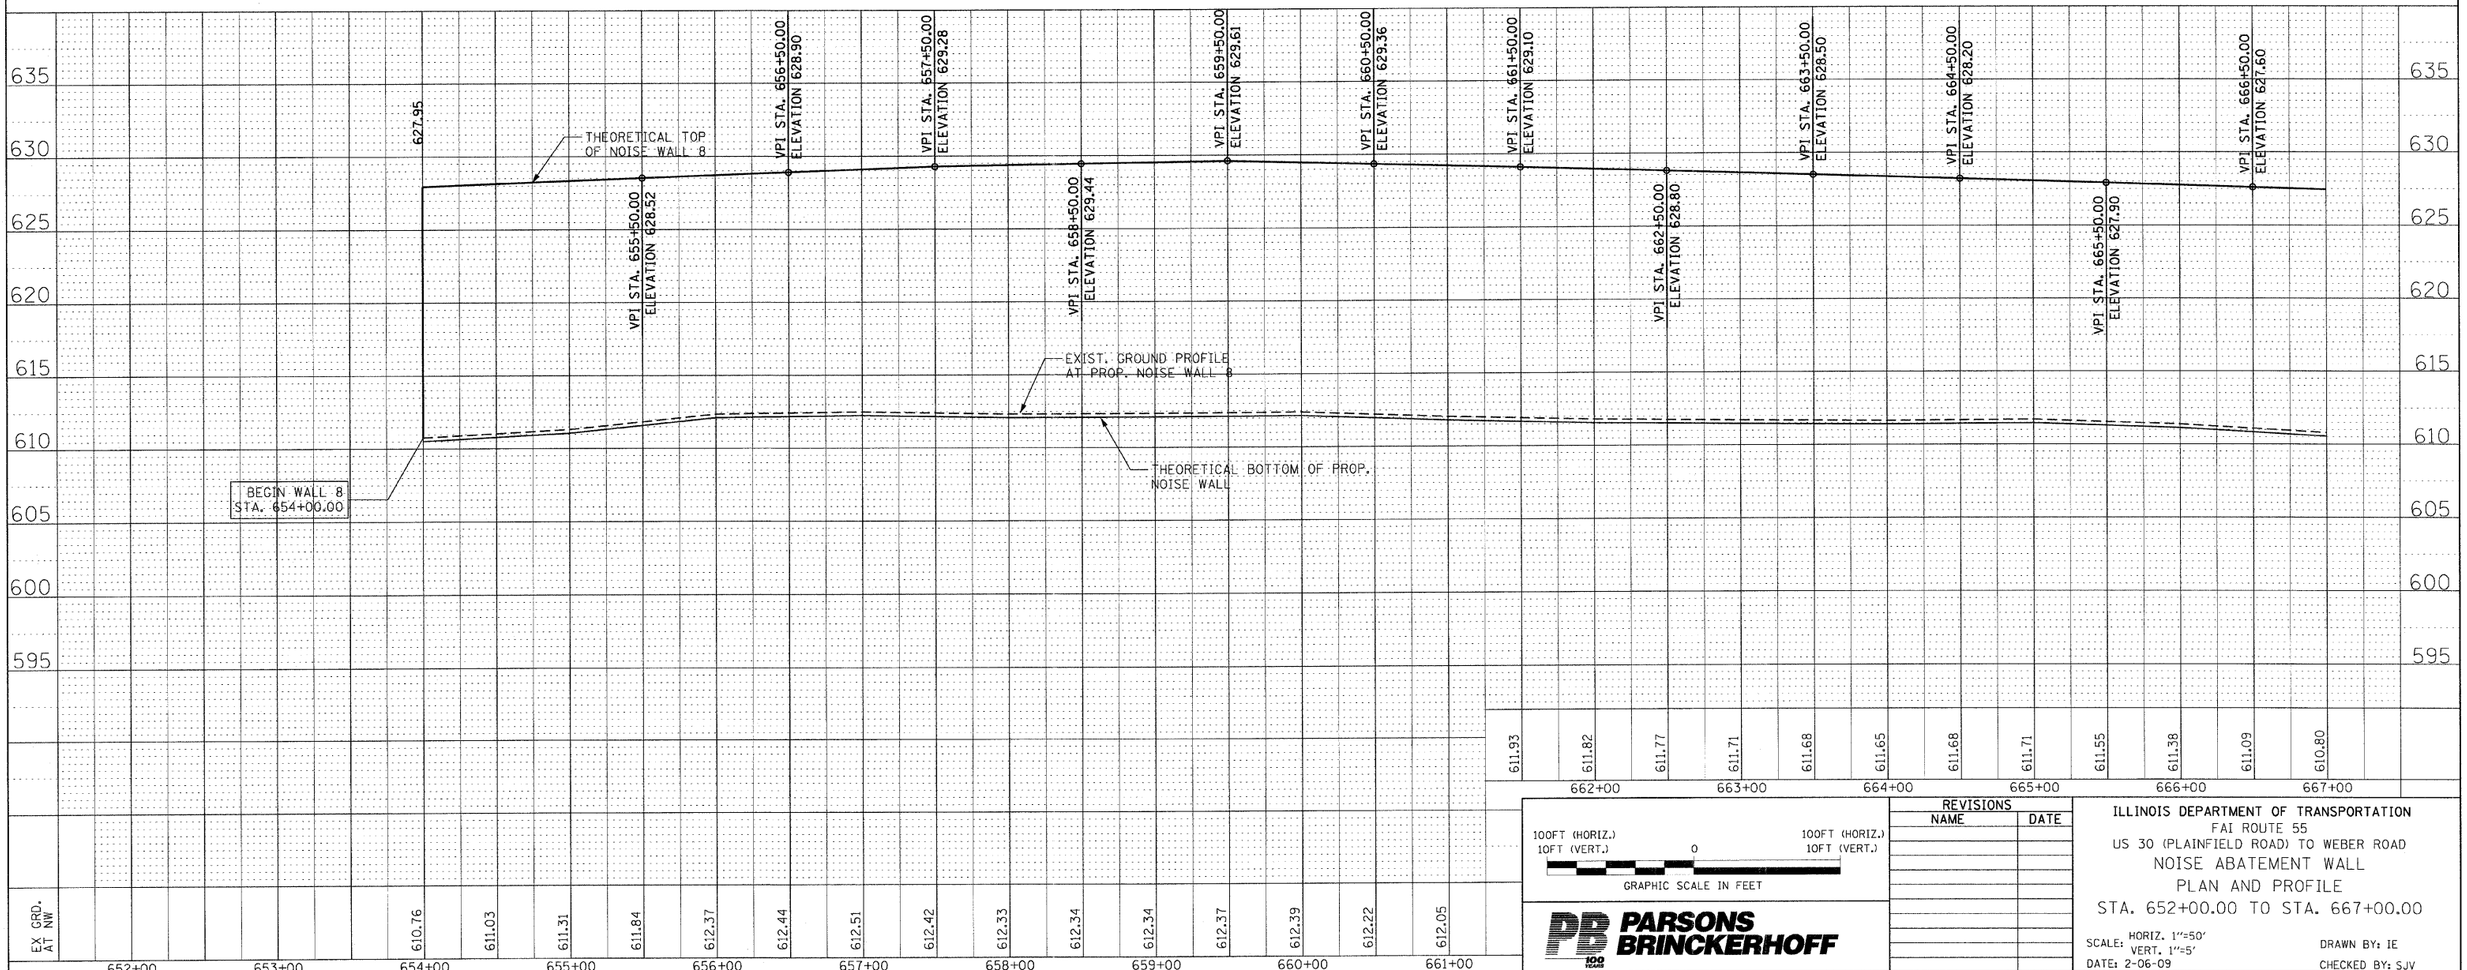

100FT (HORIZ.) 10FT (VERT.) 0 100FT (HORIZ.) 10FT (VERT.)

GRAPHIC SCALE IN FEET

PB PARSONS BRINCKERHOFF

REVISIONS NAME	DATE

ILLINOIS DEPARTMENT OF TRANSPORTATION
FAI ROUTE 55
US 30 (PLAINFIELD ROAD) TO WEBER ROAD
NOISE ABATEMENT WALL
PLAN AND PROFILE
STA. 652+00.00 TO STA. 667+00.00

SCALE: HORIZ. 1"=50'
VERT. 1"=5'
DATE: 2-06-09

DRAWN BY: IE
CHECKED BY: SJV

FINAL