CONTRACT NO. 60B04

F.A.I. RTE.	SECTION	COUNTY	TOTAL SHEETS	SHEET NO.
55	99 (1&2) I-12	WILL	147	34
STA. 727+00.00	TO STA. 742+00.00			
FED. ROAD DIST. NO.	ILLINOIS	FED. AID PROJECT		

PNP 9 OF 12

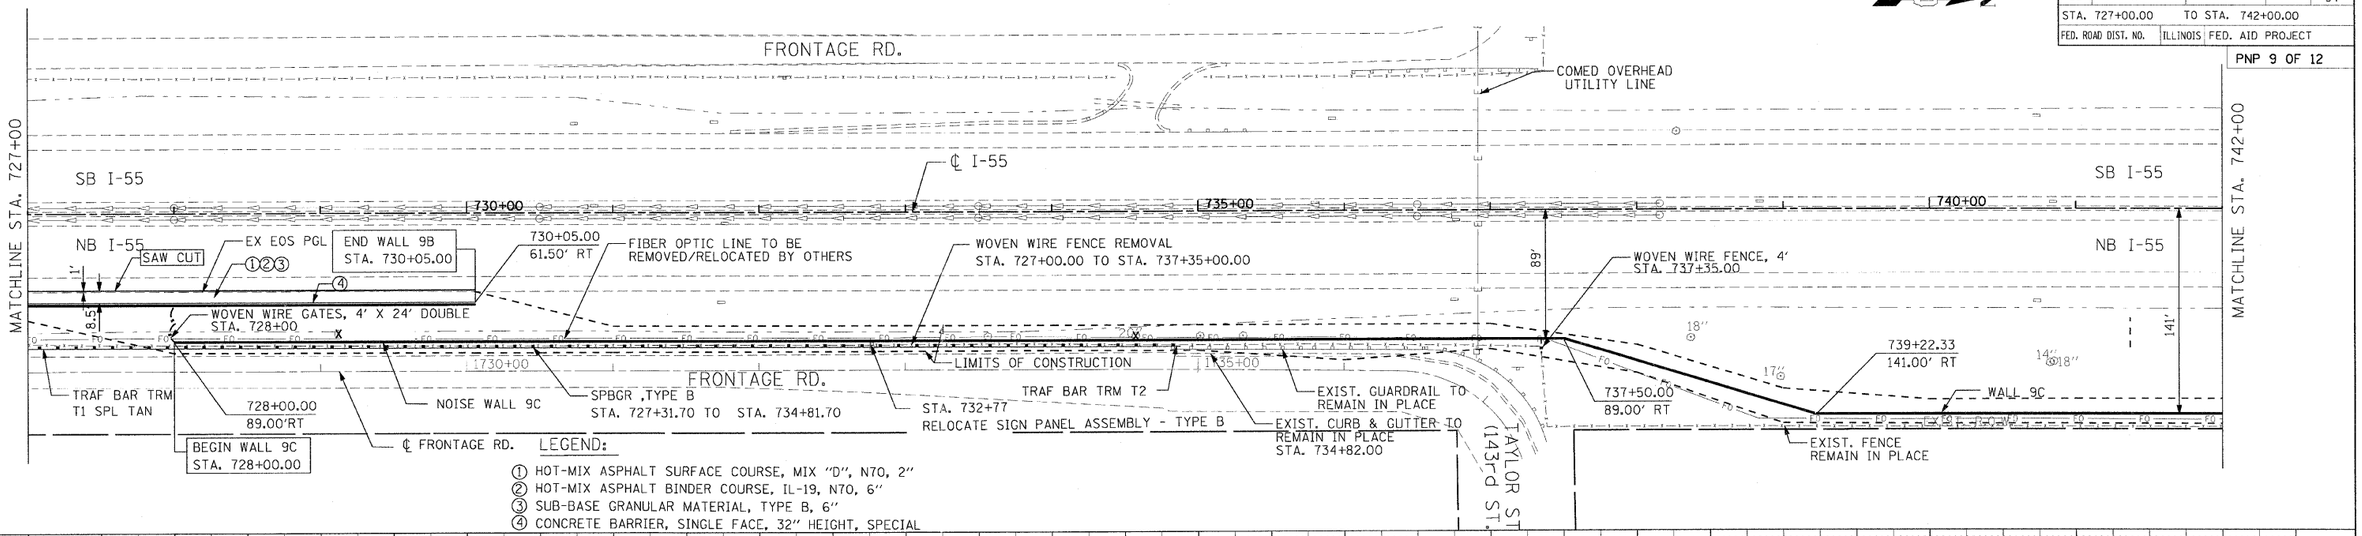

LEGEND:

① HOT-MIX ASPHALT SURFACE COURSE, MIX "D", N70, 2"
② HOT-MIX ASPHALT BINDER COURSE, IL-19, N70, 6"
③ SUB-BASE GRANULAR MATERIAL, TYPE B, 6"
④ CONCRETE BARRIER, SINGLE FACE, 32" HEIGHT, SPECIAL

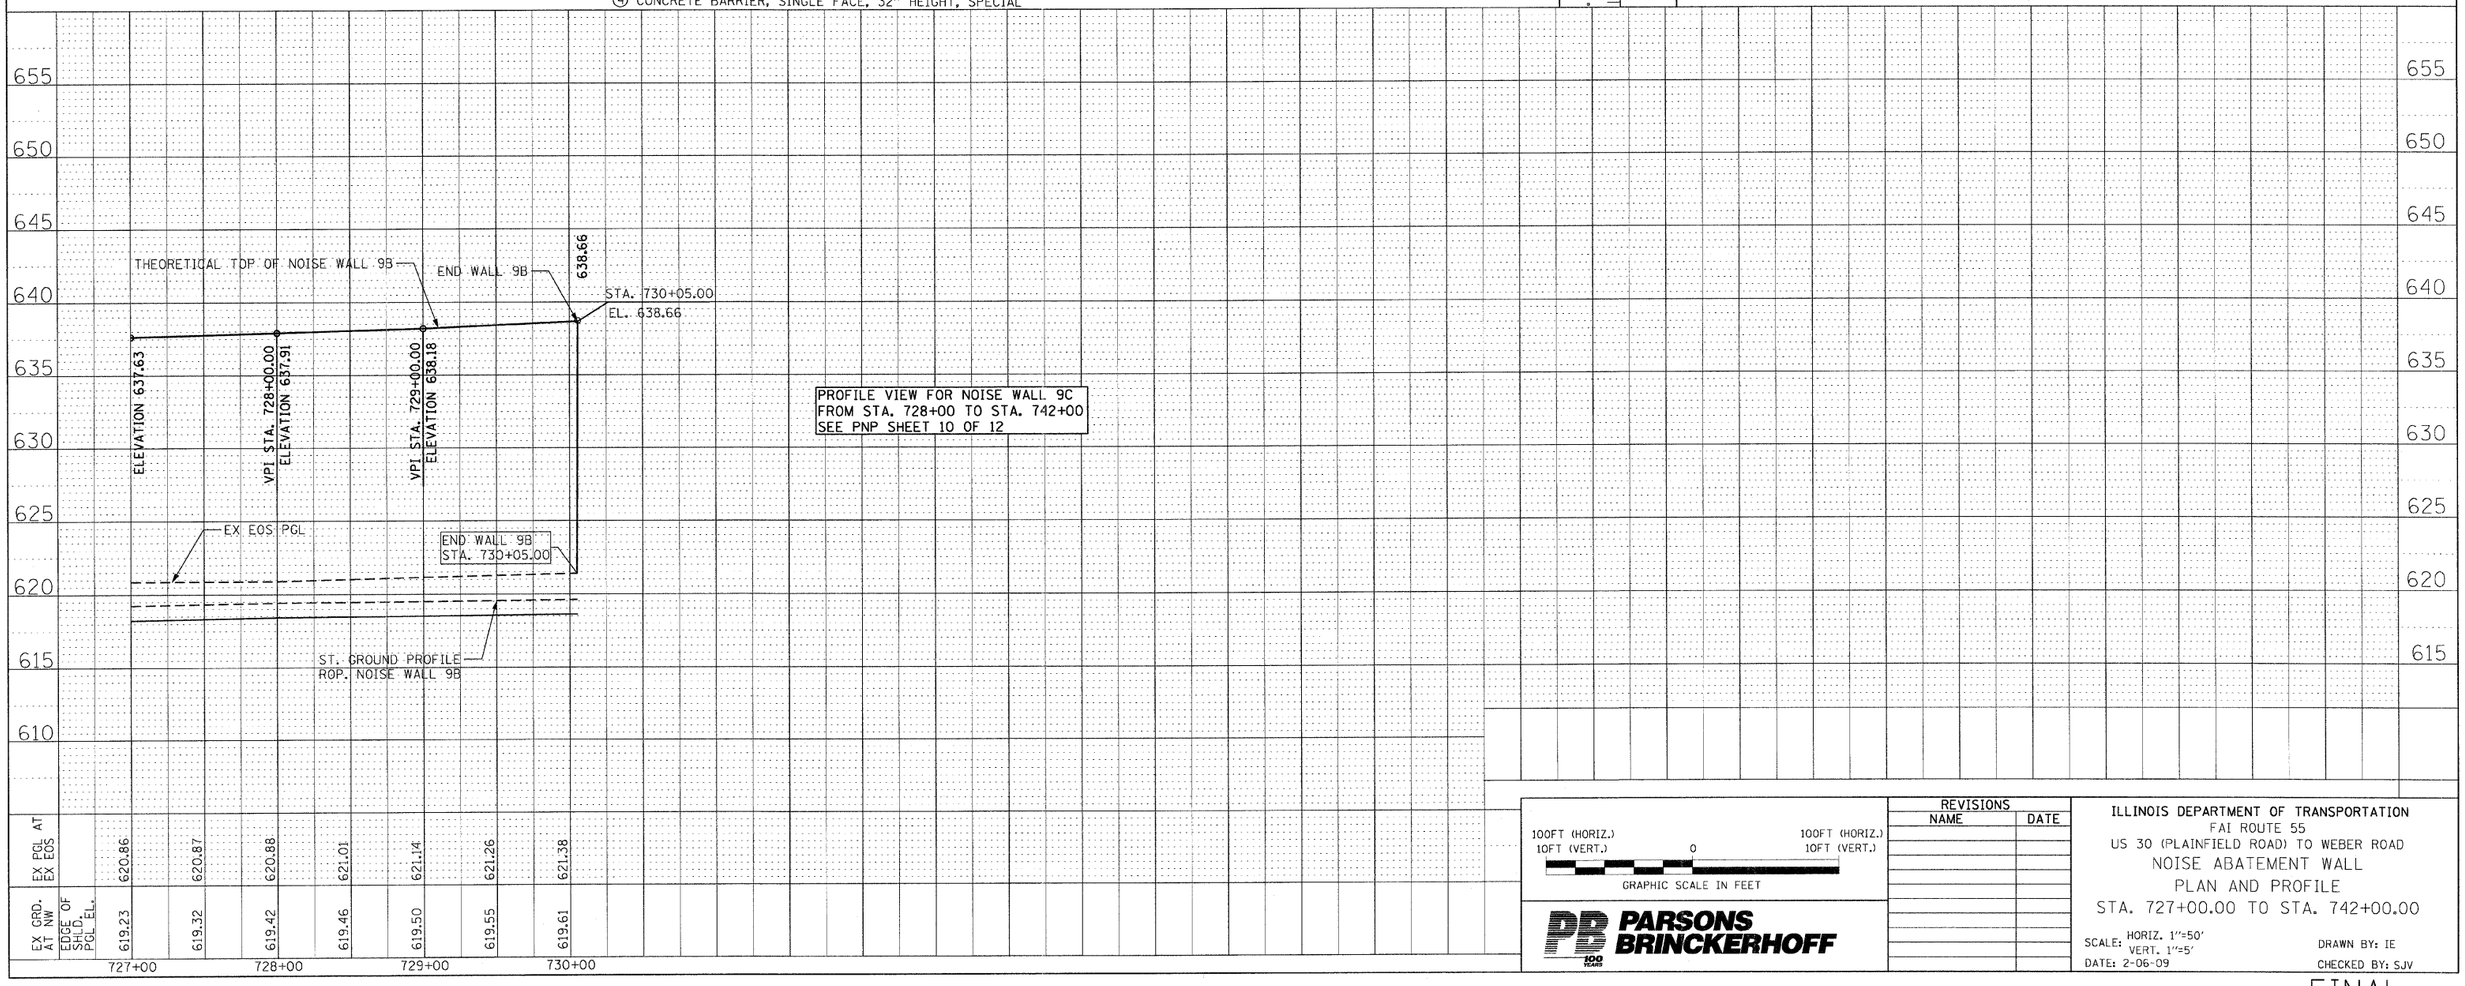

PROFILE VIEW FOR NOISE WALL 9C
FROM STA. 728+00 TO STA. 742+00
SEE PNP SHEET 10 OF 12

100FT (HORIZ.) 10FT (VERT.) 0 100FT (HORIZ.) 10FT (VERT.)
GRAPHIC SCALE IN FEET

PB PARSONS BRINCKERHOFF

REVISIONS NAME	DATE

ILLINOIS DEPARTMENT OF TRANSPORTATION
FAI ROUTE 55
US 30 (PLAINFIELD ROAD) TO WEBER ROAD
NOISE ABATEMENT WALL
PLAN AND PROFILE
STA. 727+00.00 TO STA. 742+00.00

SCALE: HORIZ. 1"=50'
VERT. 1"=5'
DATE: 2-06-09
DRAWN BY: IE
CHECKED BY: SJV

FINAL