CONTRACT NO. 60B04

F.A.I. RTE.	SECTION	COUNTY	TOTAL SHEETS	SHEET NO.
55	99 (1&2) I-12	WILL	147	48
STA. 757+00		TO STA. 787+00		
FED. ROAD DIST. NO.	ILLINOIS	FED. AID PROJECT		

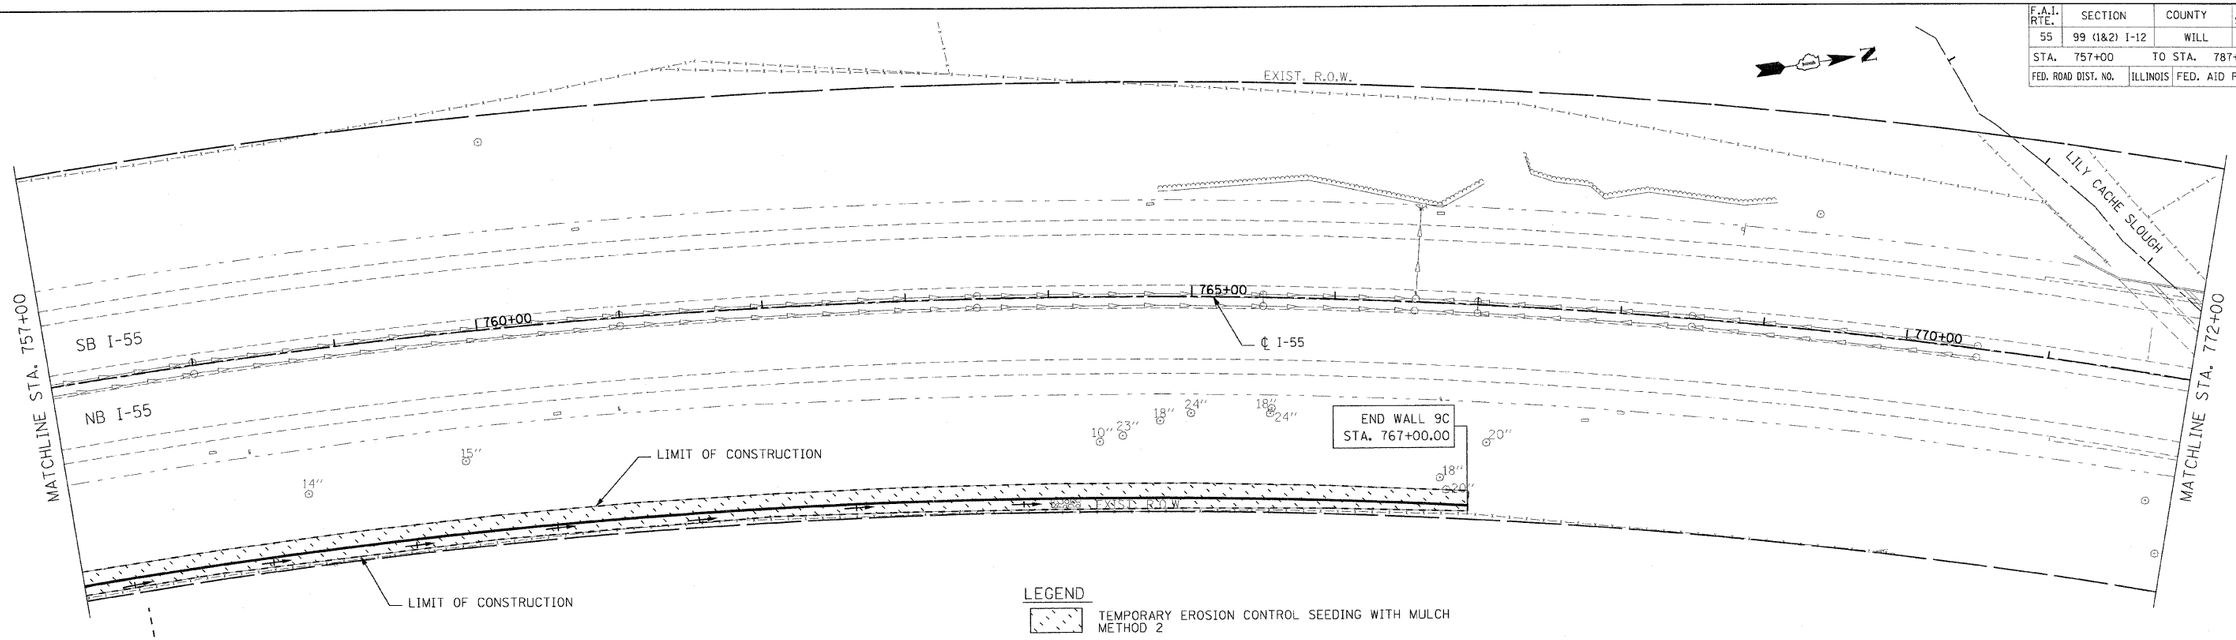

LEGEND

- TEMPORARY EROSION CONTROL SEEDING WITH MULCH METHOD 2
- SEDIMENT CONTROL, SILT FENCE
- INLET FILTER
- TEMPORARY DITCH CHECK

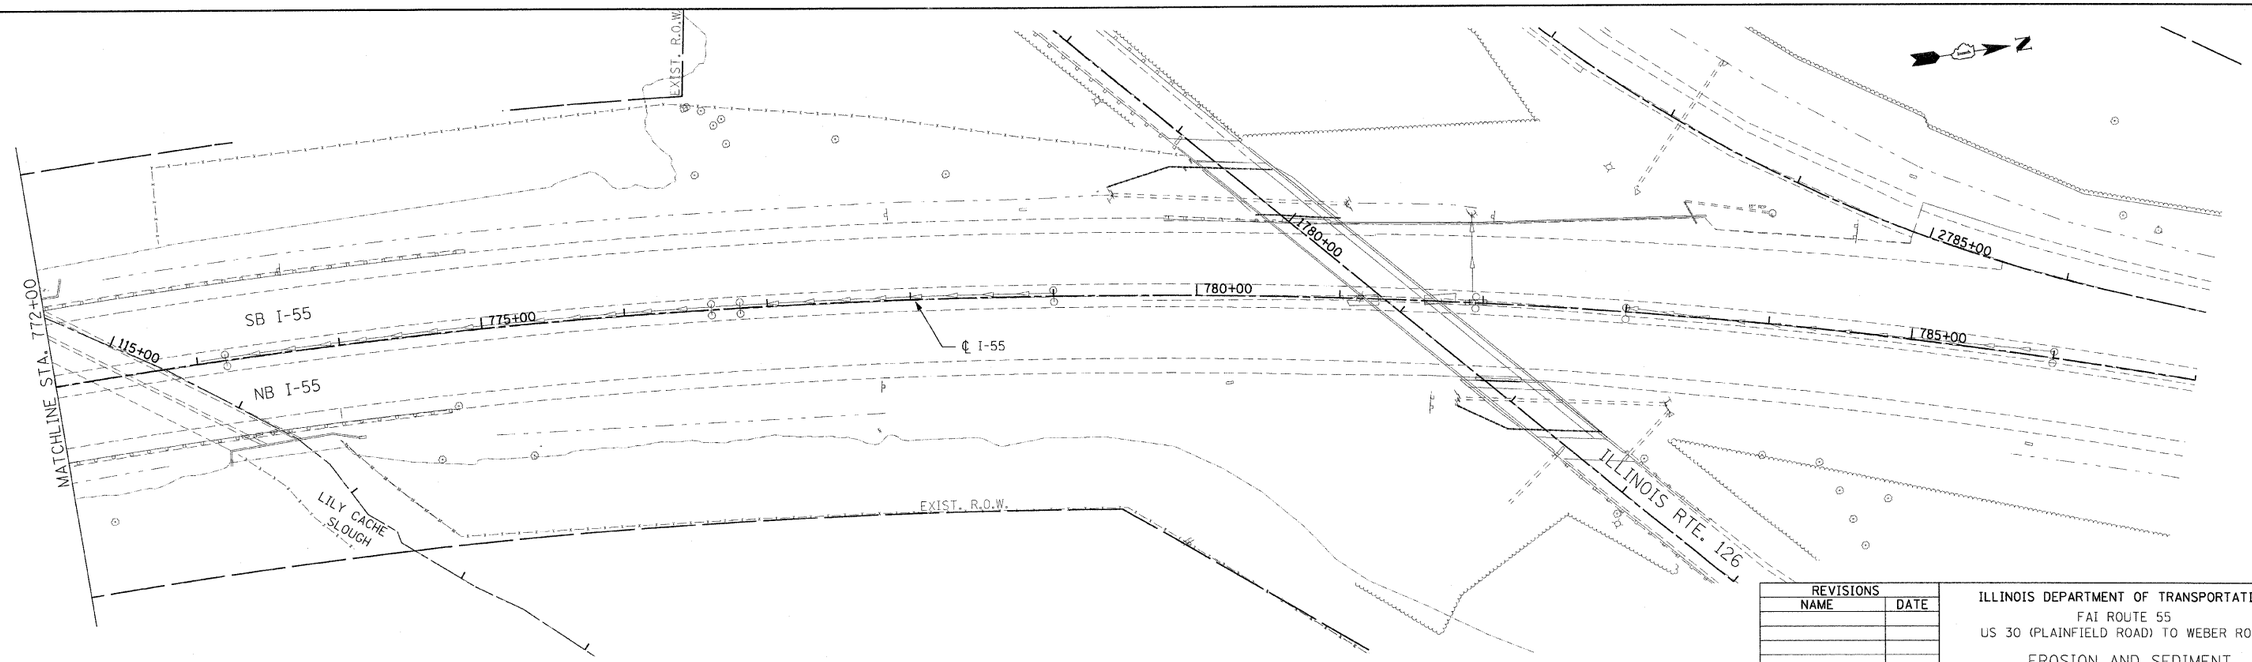

50 0 50 100 150 200 250
SCALE IN FEET

PARSONS BRINCKERHOFF

REVISIONS	
NAME	DATE

ILLINOIS DEPARTMENT OF TRANSPORTATION
FAI ROUTE 55
US 30 (PLAINFIELD ROAD) TO WEBER ROAD

EROSION AND SEDIMENT CONTROL PLAN
NOISE WALL 9C

SCALE: 1" = 50'
DATE: 2-06-09
DRAWN BY: MMS
CHECKED BY: DM

FINAL