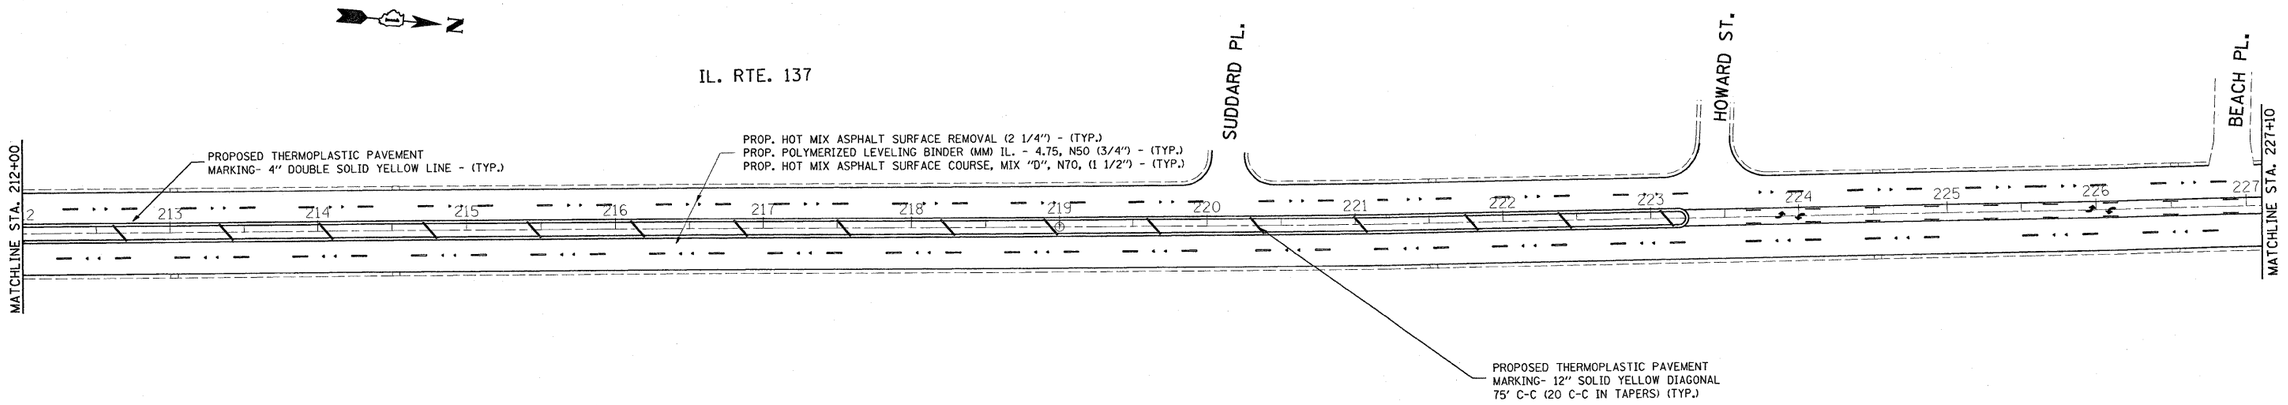

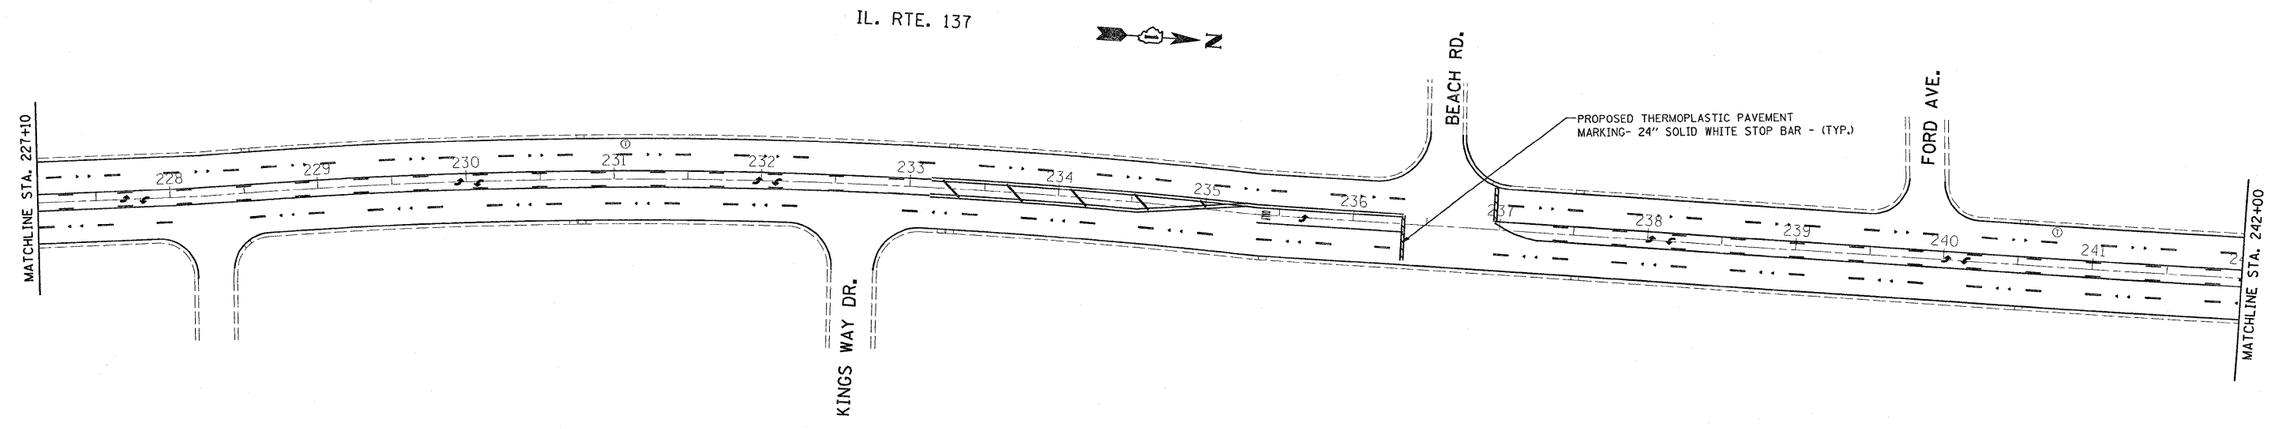

FILE NAME = c:\pw_work\PWIDOT\SMITHKL\d0138202\D137202-sht-plan.dgn	USER NAME = smithkl	DESIGNED -	REVISED - 6/26/09 - DW	STATE OF ILLINOIS DEPARTMENT OF TRANSPORTATION	ROADWAY AND PAVEMENT MARKING PLAN IL. RTE. 137 (BLANCHARD ROAD TO RUSSELL ROAD)	F.A.P RTE.	SECTION	COUNTY	TOTAL SHEETS	SHEET NO.
	PLOT SCALE = 50.0000 ' / IN.	DRAWN -	REVISED -			352	(E.M.D) RS-4	LAKE	41	7
	PLOT DATE = 6/25/2009	CHECKED -	REVISED -					CONTRACT NO. 62545		
		DATE -	REVISED -		SCALE: 1"=50' SHEET NO. OF SHEETS STA. 212+00 TO STA. 242+00	FED. ROAD DIST. NO.	ILLINOIS	FED. AID PROJECT		