PROFILE		BY	DATE
NOTE BOOK NO.	SURVEYED		
	PLOTTED		
	GRADES CHECKED		
	B.M. NOTED		
	STRUCTURE NOTAT'NS CH'KD		

TYLIN INTERNATIONAL

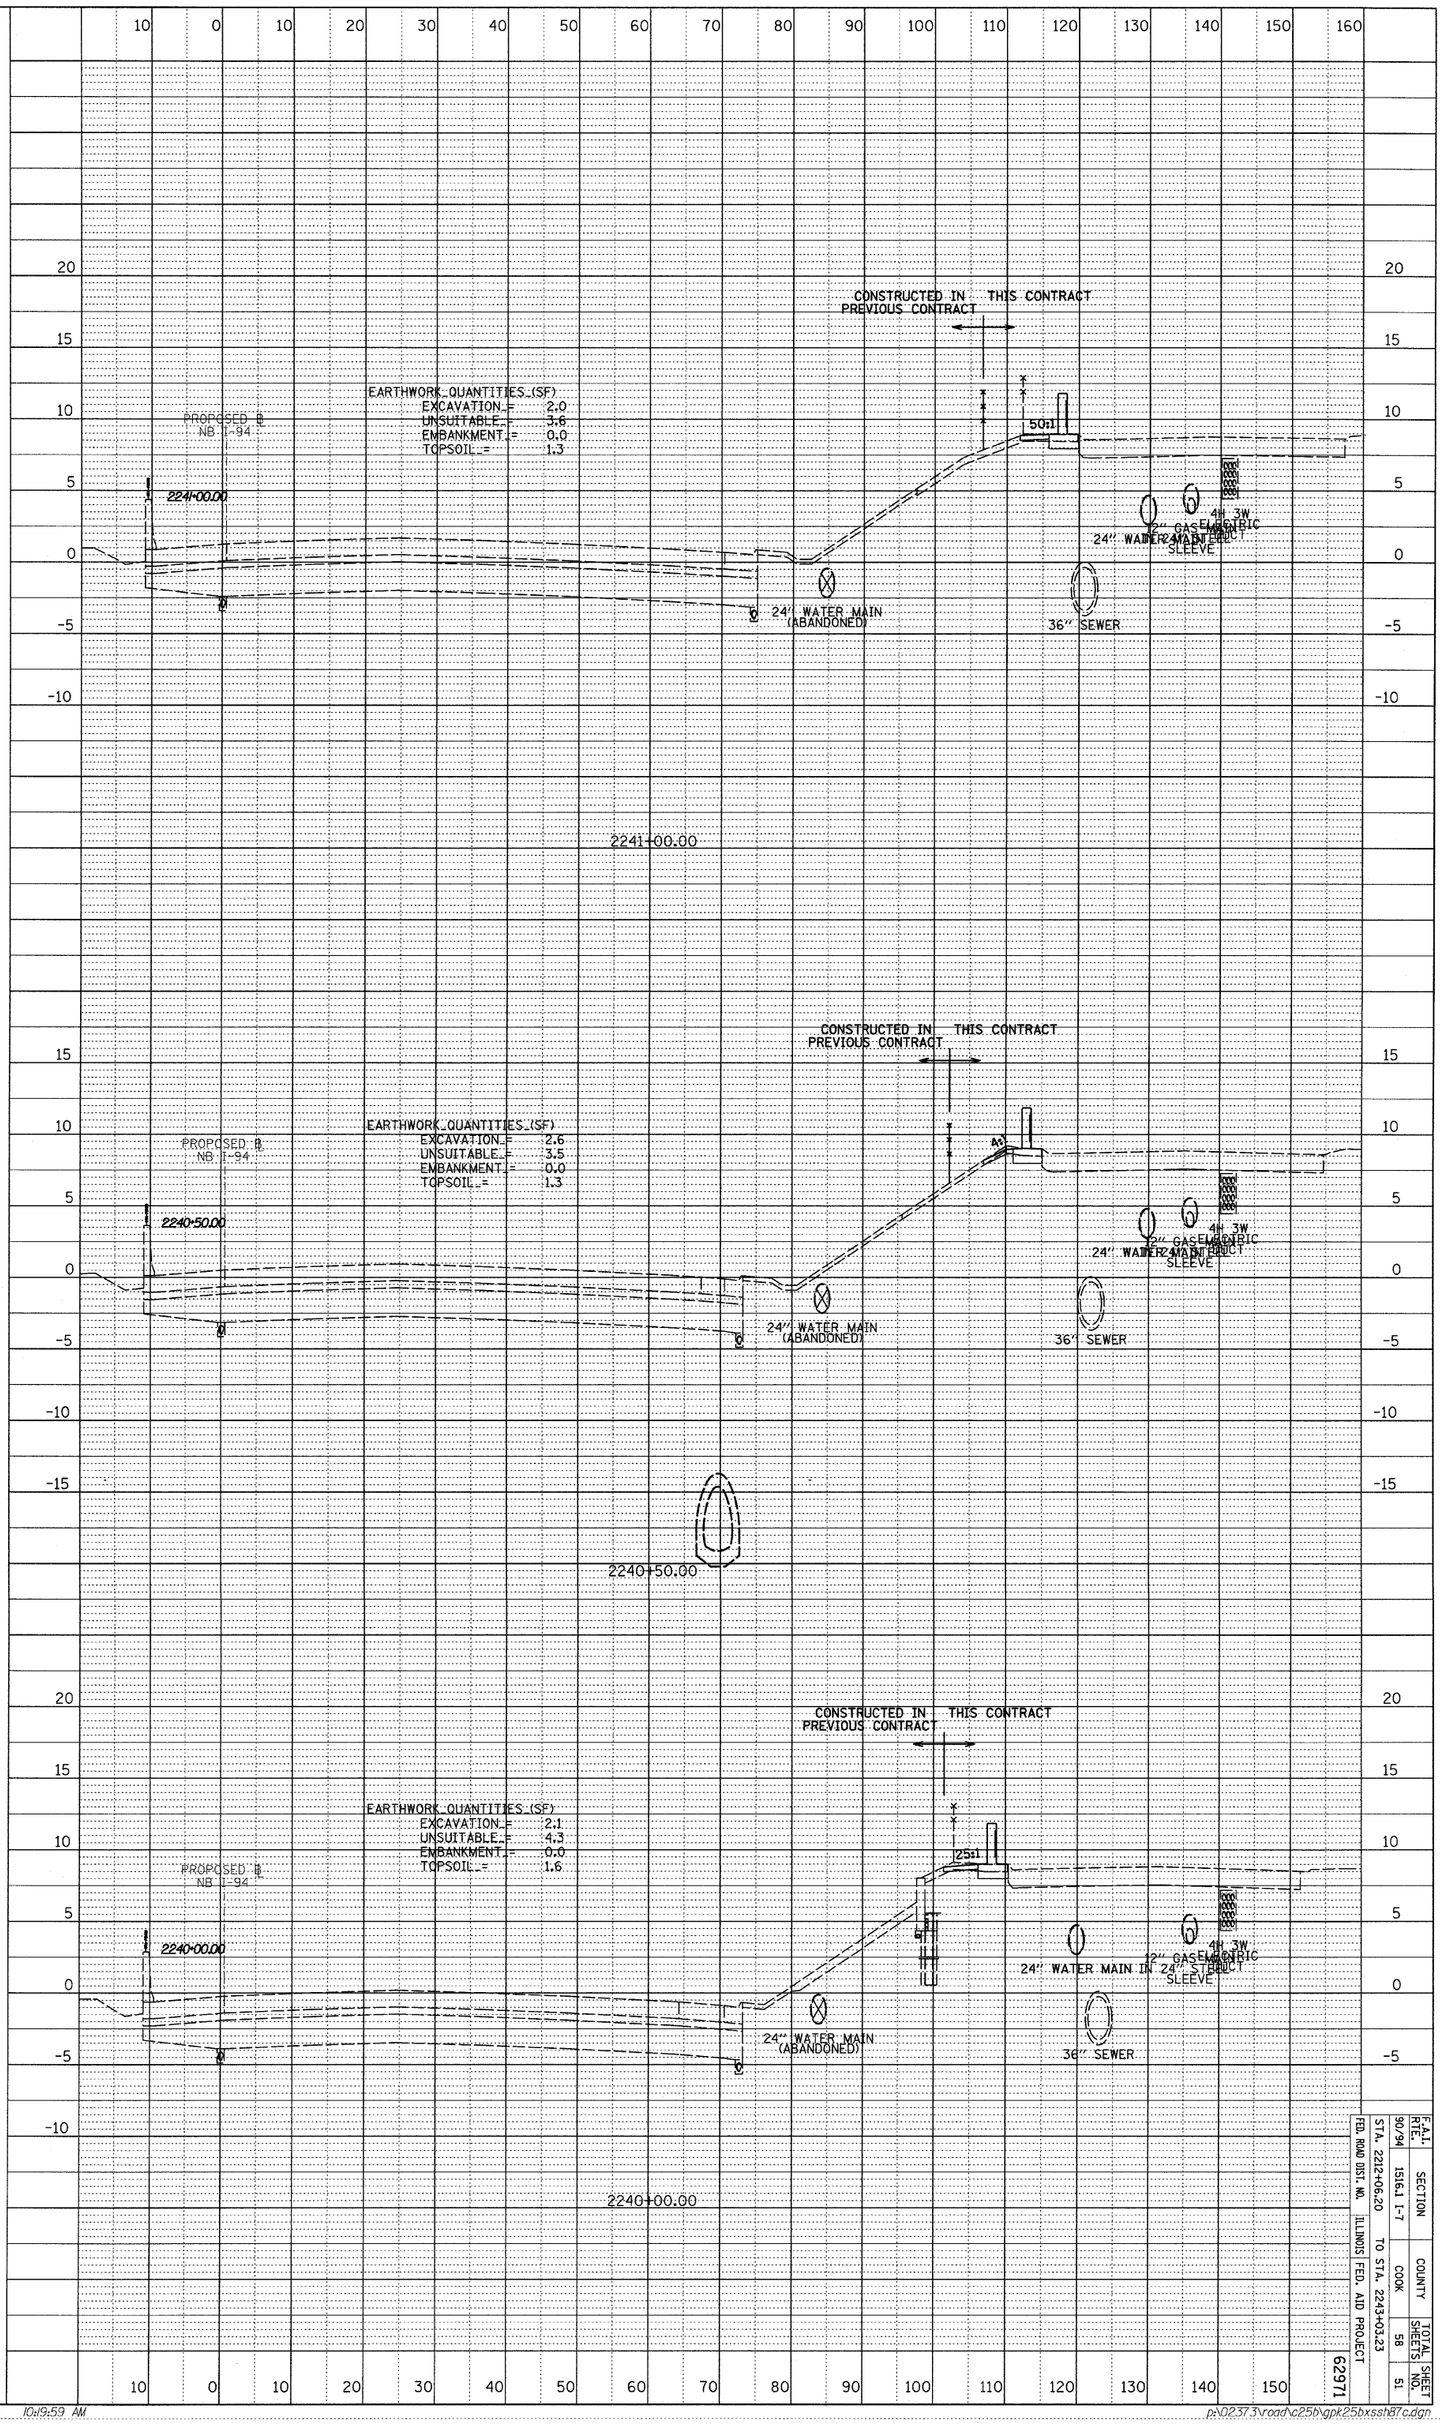

NB I-94 (DAN RYAN EXRESSWAY)
STA. 2240+00 TO STA. 2241+00

F.A.I. RTE.	SECTION	COUNTY	TOTAL SHEETS	SHEET NO.
90/94	1516.1 I-7	COOK	58	51
STA. 2212+06.20		TO STA. 2243+03.23		
FED. ROAD DIST. NO.	ILLINOIS	FED. AID PROJECT		

62971

10/17/2008 10:19:59 AM

p:\02373\road\c25b\gpk25bxssh87c.dgn