F.A.I. RTE.	SECTION	COUNTY	TOTAL SHEETS	SHEET NO.
90/94	1818 I-7	COOK	58	49

STA. 2339+42.81 TO STA. 2364+99.12

FED. ROAD DIST. NO. | ILLINOIS | FED. AID PROJECT

62975

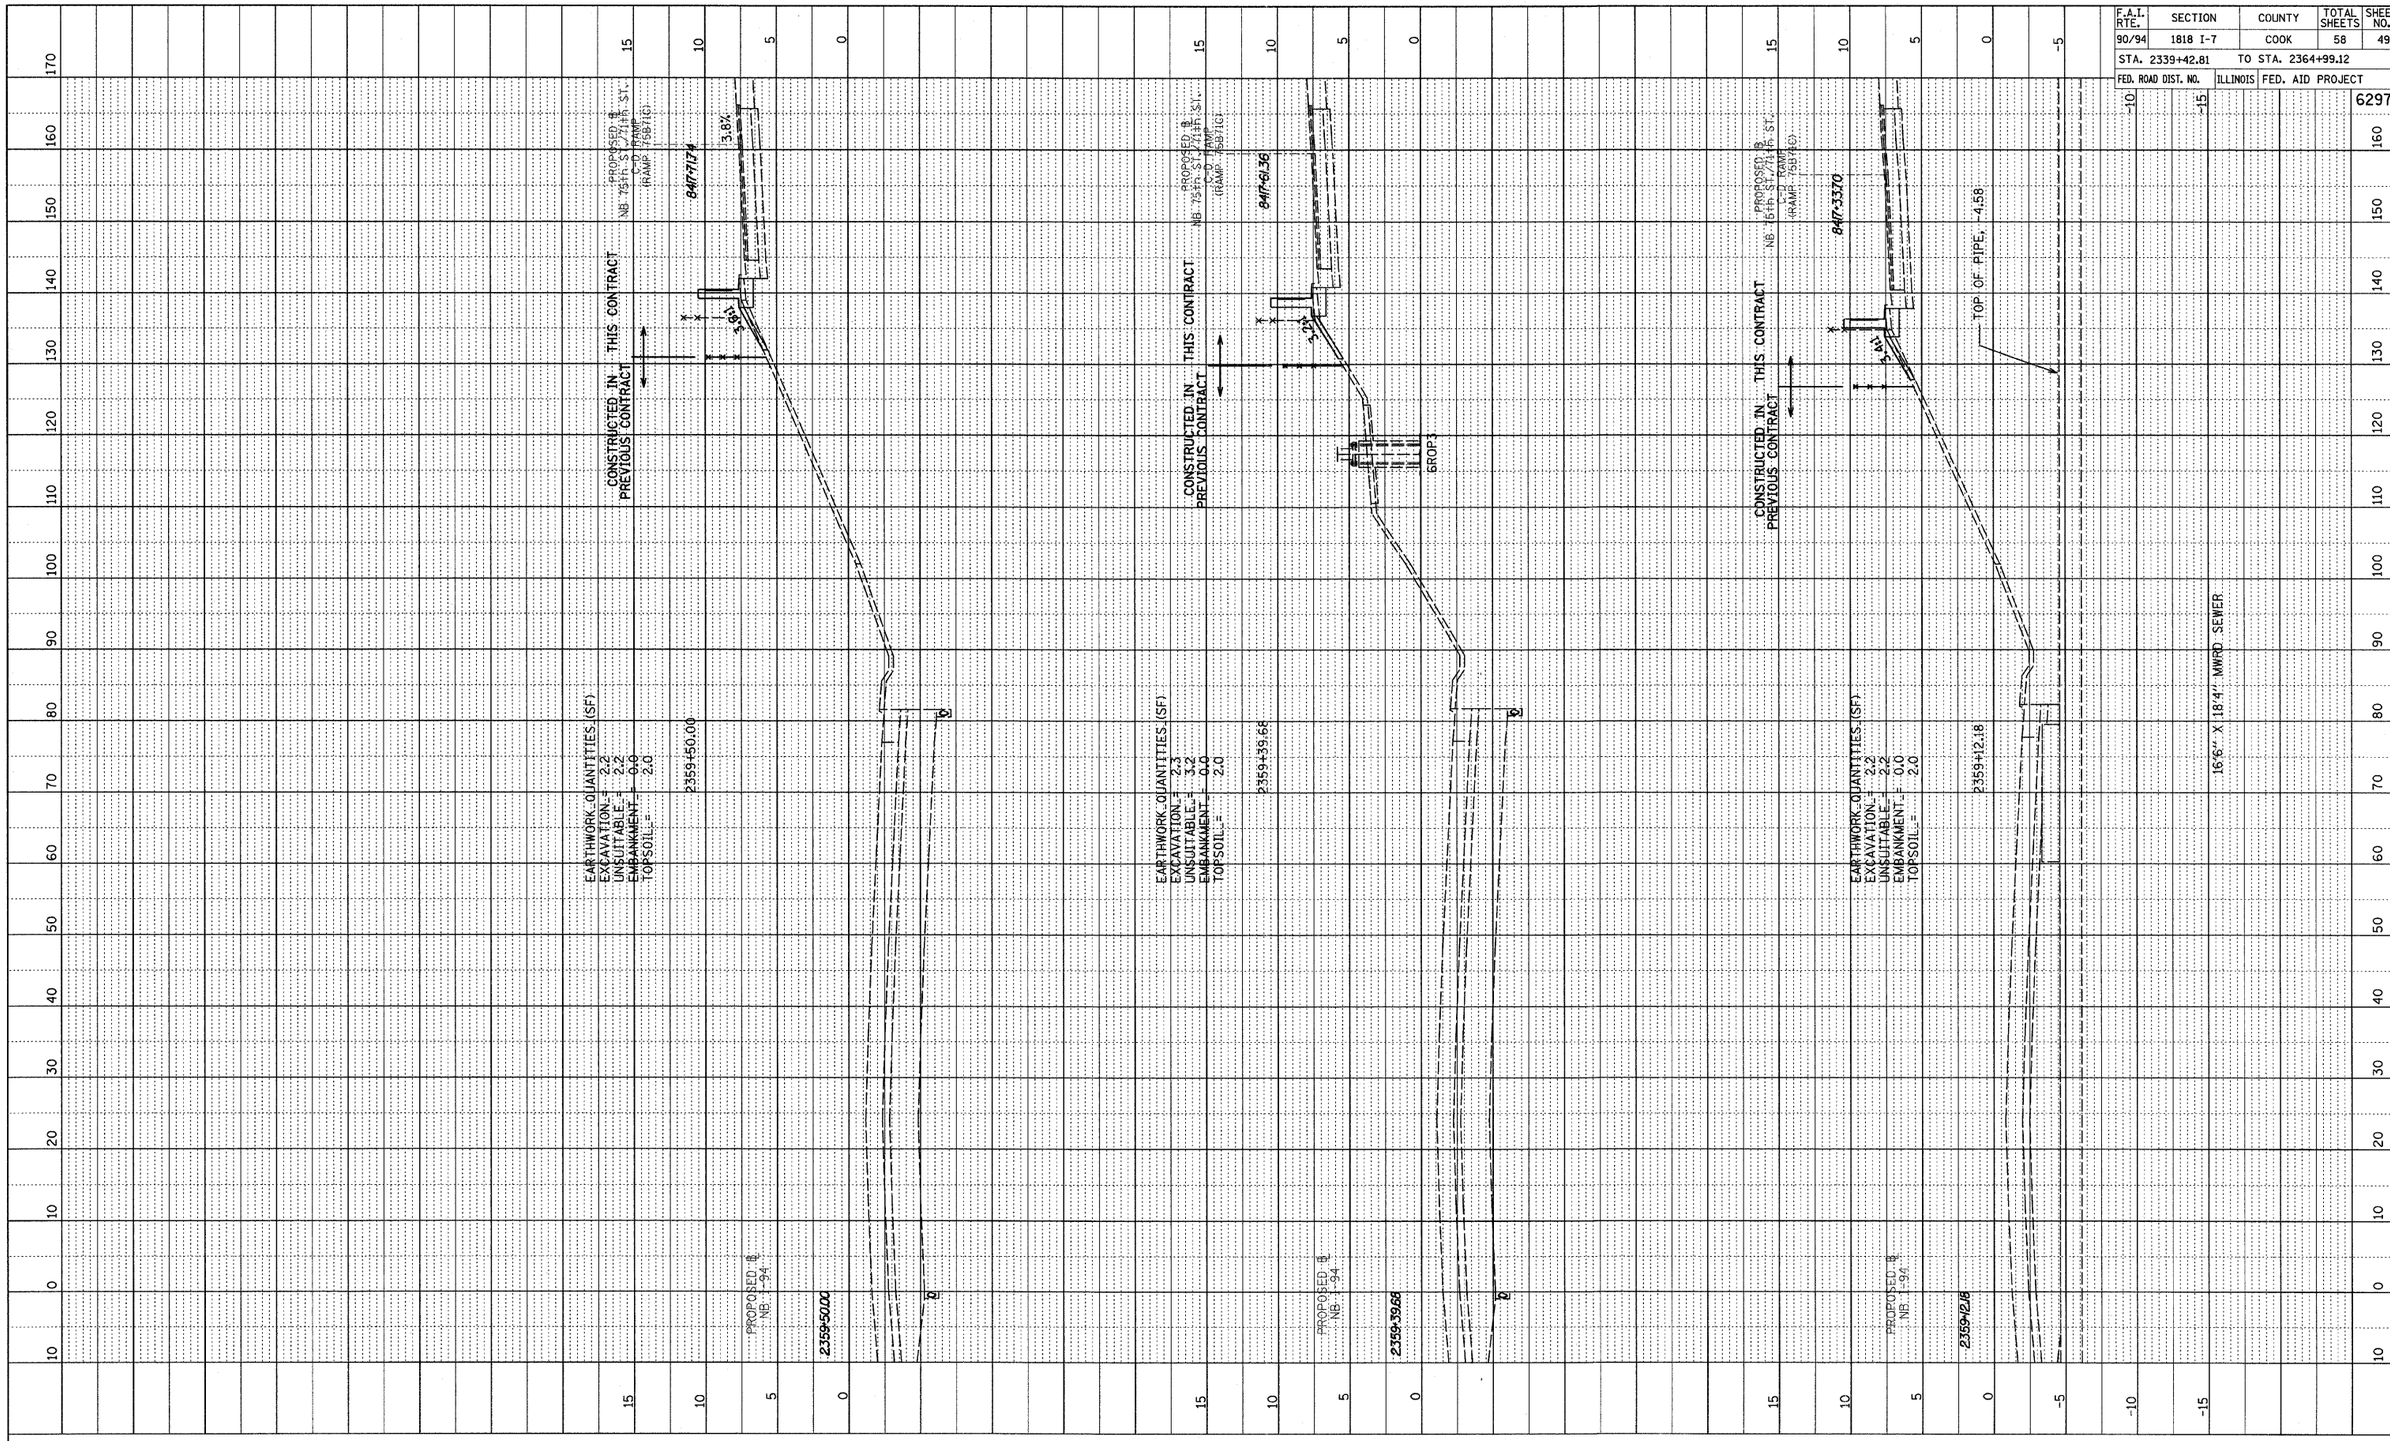

TYLIN INTERNATIONAL

10' 0 10' 20' HORIZONTAL SCALE

5' 0 5' 10' VERTICAL SCALE

NB I-94 (DAN RYAN EXPRESSWAY)
STA. 2359+12.18 TO STA. 2359+50

PROFILE
NOTE BOOK NO.
SURVEYED
PLOTTED
GRADES CHECKED
B.M. NOTED
STRUCTURE NOTATNS CHKD
BY
DATE

p:\02373\Road\C25F\gpk25Fxssh7571.dgn

3/19/2009 2:29:13 PM